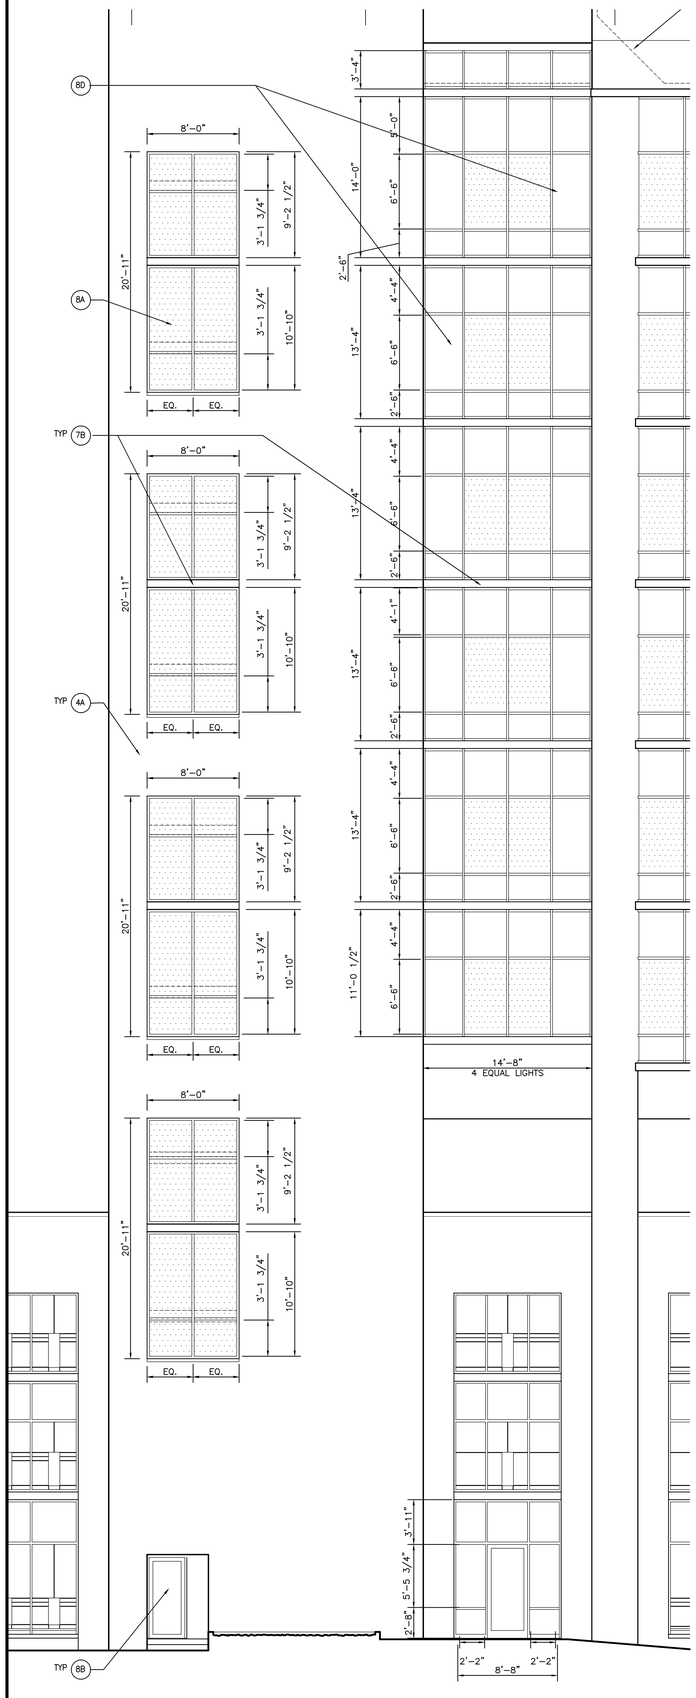

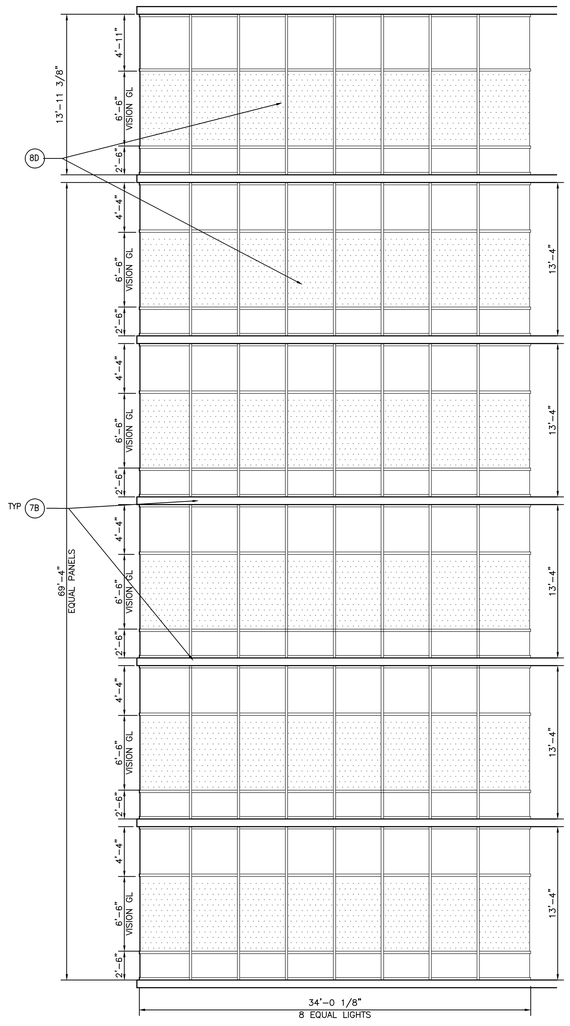

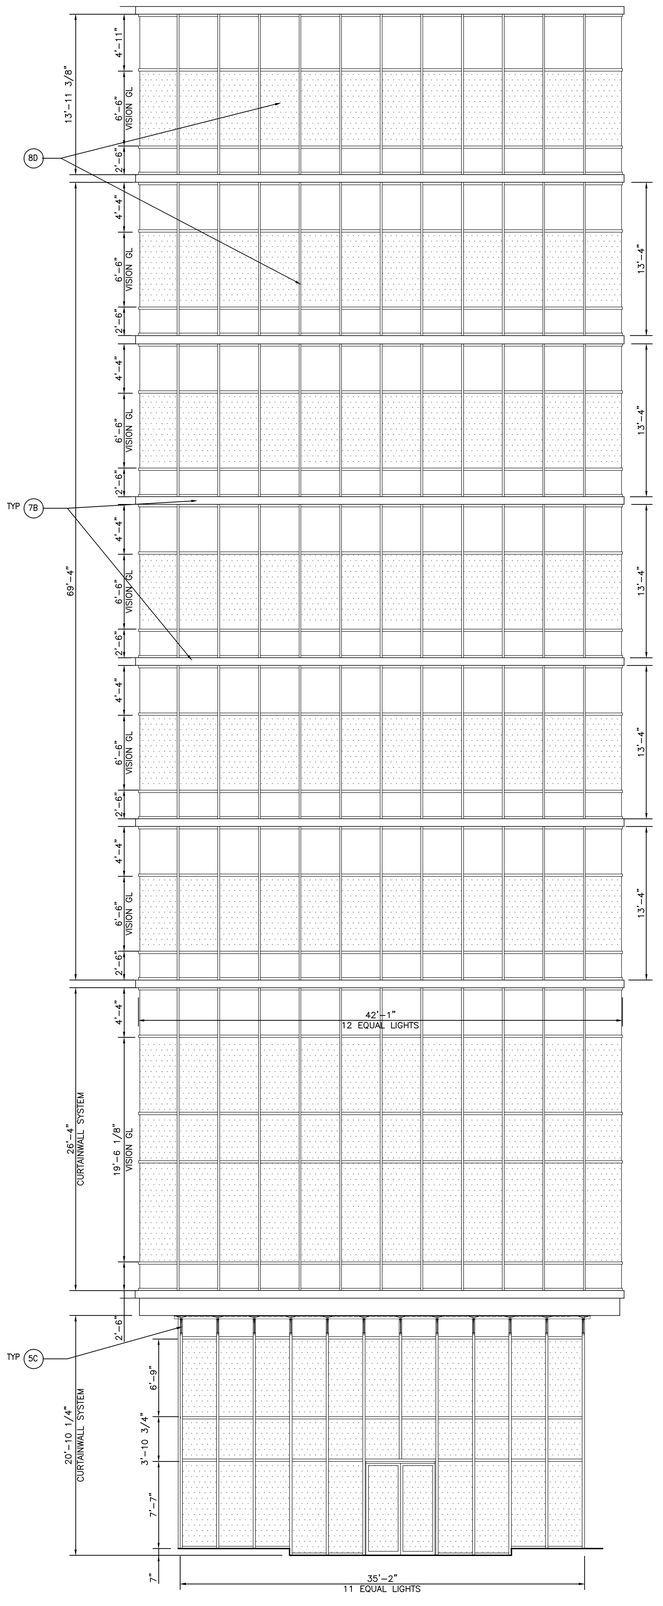

SOUTHWEST ELEVATION–WINDOWS LAYOUT — A1

1/8" = 1'–0" | 0 4' 8' 12' | REF:

pizzagalli construction company

Architects + Engineers

HARRIMAN ASSOCIATES

One Auburn Business Park
Auburn, Maine 04210
207.784.5100 tel
207.782.3017 Fax

66 Pearl St., Suite 301
Portland, Maine 04101
207.775.0053 tel
207.775.0460 Fax

www.harriman.com

LICENSED ARCHITECT — JUDY JOHNSON-WARD — No. 2068 — STATE OF MAINE

© 2006

Project Title

84 MARGINAL WAY
Portland, Maine

HA Project No. 06196

Key Plan

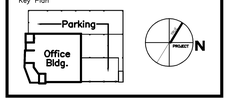

EXTERIOR ELEVATION MATERIAL LEGEND

3A	PRECAST CONCRETE
3B	CONCRETE WALL
3C	PRECAST CONCRETE SPANDREL/COLUMN
4A	BRICK VENEER
4B	MASONRY EXPANSION JOINT
4C	8" CMU BLOCK
5A	ARCH. STL RAILINGS, COLOR PAINTED
5B	DECORATIVE METAL SCREEN/GUARDRAIL
5C	METAL PANEL COVERED CANOPY
5D	METAL SECURITY GRILLE
7A	METAL PANEL
7B	METAL CLADDING
8A	ALUMINUM WINDOWS
8B	ALUMINUM DOORS
8C	CURTAINWALL SYSTEM W/INSULATED GLASS & GLASS SPANDREL PANEL
8D	CURTAINWALL VENEER (ON BUILDING ENVELOPE PANELIZED SYSTEM)
8E	HOLLOW METAL DOOR
8G	SPANDREL GLASS
15A	MECHANICAL LOUVERS

GLAZING LEGEND:

TRANSPARENT GLAZING: CLEAR

SPANDREL PANELS: XXXXX

Mark	Date	Description
–	07.30.07	ISSUED FOR CONSTRUCTION
–	06.25.07	60% CONSTRUCTION DOCUMENTS
–	05.24.07	25% CONSTRUCTION DOCUMENTS
–	03.16.07	100% DESIGN DEVELOPMENT
–	03.16.07	100% DESIGN DEVELOPMENT
–	03.09.07	ELEVATOR PACKAGE
–	02.23.07	10% DESIGN DEVELOPMENT
–	02.07.07	SCHEMATIC DESIGN
–	02.06.07	AMENDED SITE PLAN REVIEW
–	01.26.07	M.E.P.F R.F.P.
–	12.22.06	RESPONSE TO PLANNING COMMENTS

Issue Dates

Drawing Status

Drawing Title

EXTERIOR ELEVATION

PA / PE: JLJ | Drawn By: LG

Drawing Number

A20.15