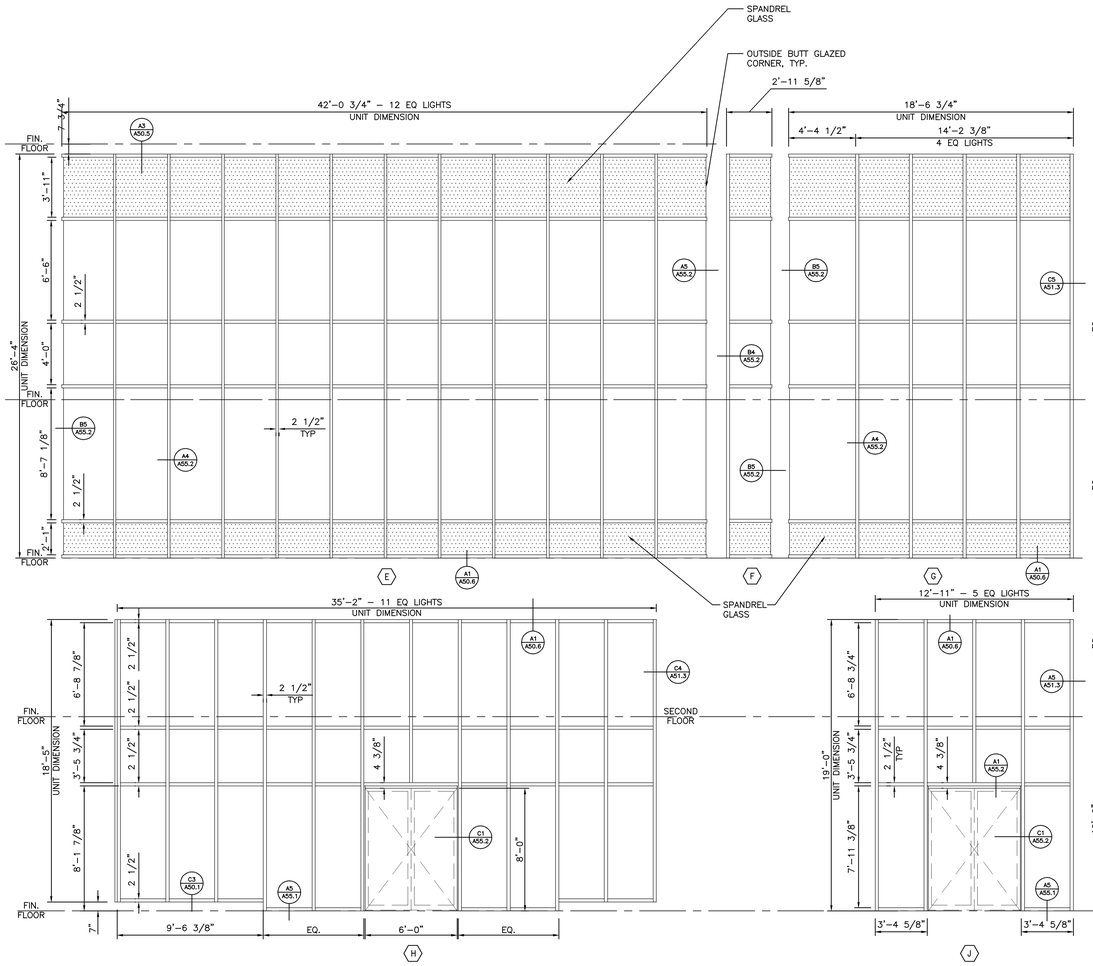

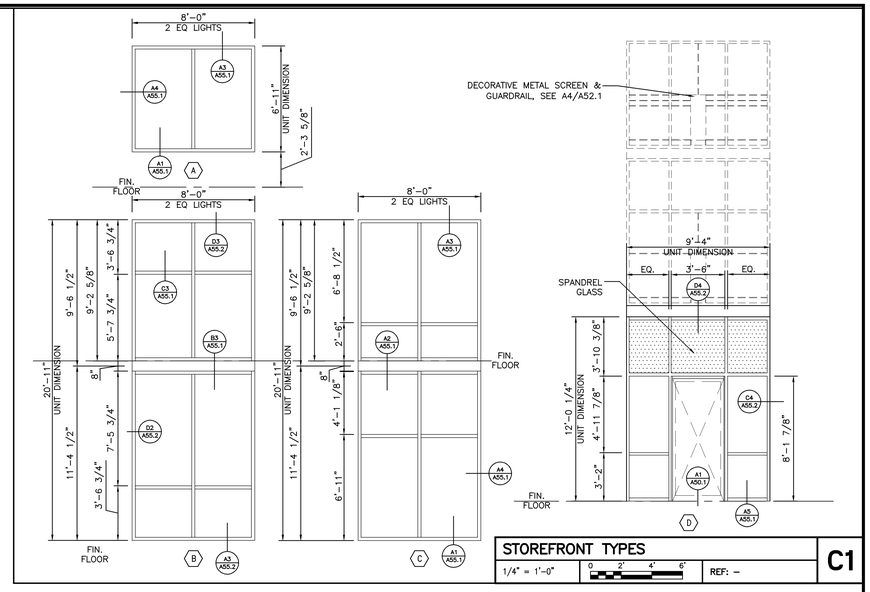

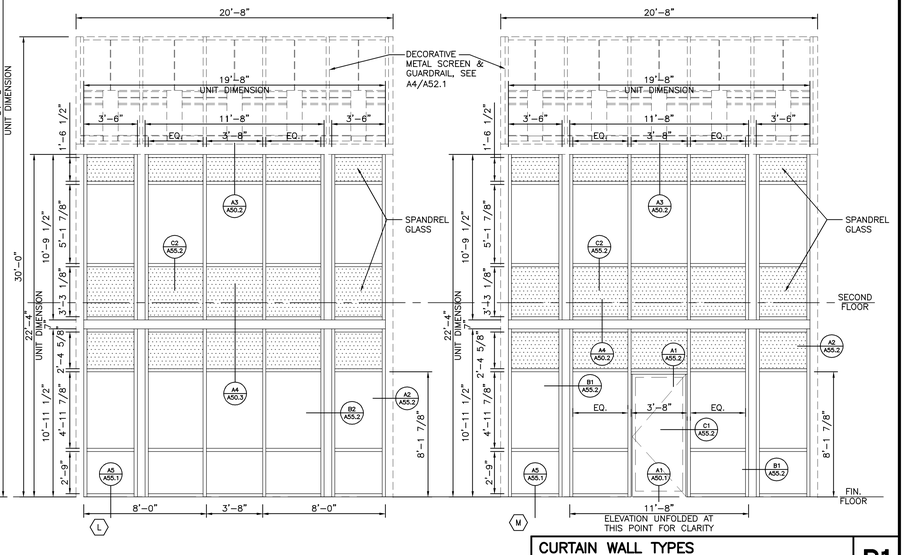

STOREFRONT TYPES

1/4" = 1'-0" | 0 2" 4" 6" | REF: – | **C1**

CURTAIN WALL TYPES

1/4" = 1'-0" | 0 2" 4" 6" | REF: – | **B1**

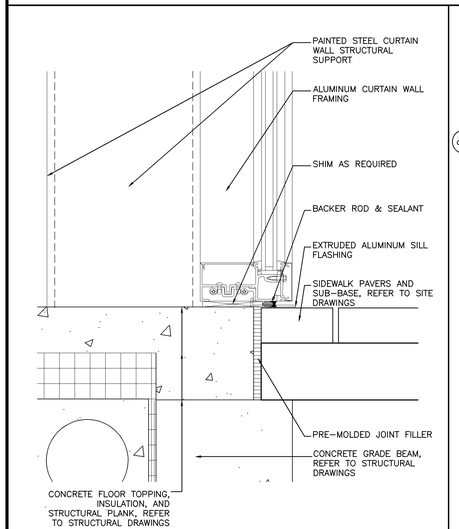

SILL DETAIL – CURTAIN WALL

3" = 1'-0" | 0 2" 4" 6" | REF: – | **A5**

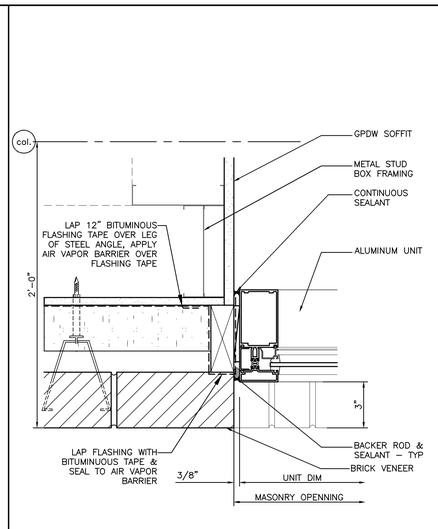

JAM DETAIL – STOREFRONT

3" = 1'-0" | 0 2" 4" 6" | REF: – | **A4**

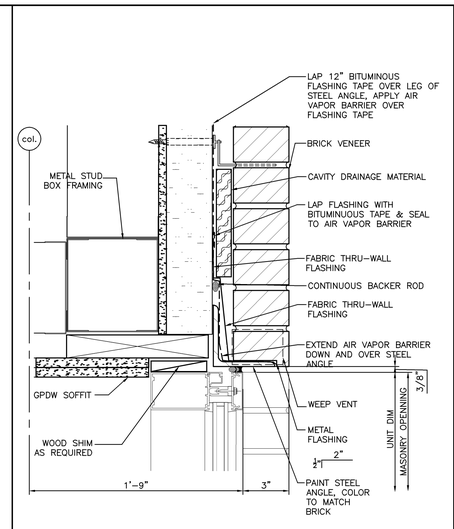

HEAD DETAIL – STOREFRONT

3" = 1'-0" | 0 2" 4" 6" | REF: – | **A3**

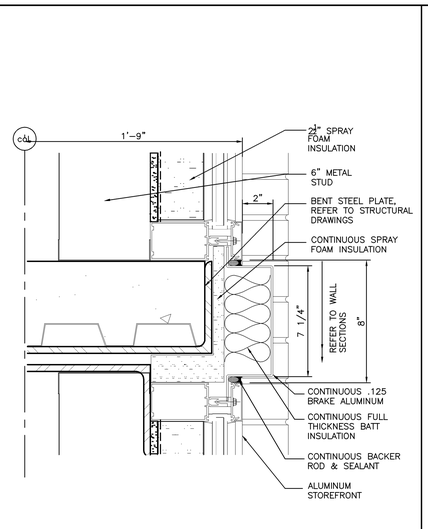

HEAD/SILL DETAIL – STOREFRONT

3" = 1'-0" | 0 2" 4" 6" | REF: – | **A2**

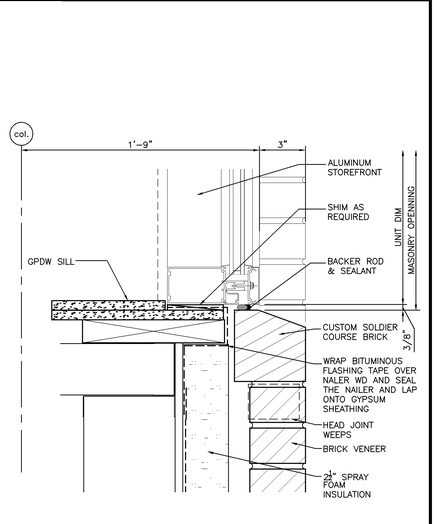

SILL DETAIL – STOREFRONT

3" = 1'-0" | 0 2" 4" 6" | REF: – | **A1**

pizzagalli construction company

Architects + Engineers
HARRIMAN ASSOCIATES
One Auburn Business Park
Auburn, Maine 04210
207.784.5100 tel
207.782.3017 fax
66 Pearl St., Suite 301
Portland, Maine 04101
207.775.0053 tel
207.775.0460 fax
www.harriman.com

LICENSED ARCHITECT JUDY JOHNSON No. 2068 STATE OF MAINE

© 2006

Project Title

84 MARGINAL WAY

Portland, Maine

HA Project No. 06196

Key Plan

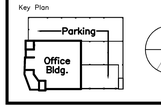

Mark	Date	Description
–	07.30.07	ISSUED FOR CONSTRUCTION
–	06.25.07	60% CONSTRUCTION DOCUMENTS
–	05.24.07	25% CONSTRUCTION DOCUMENTS
–	03.16.07	100% DESIGN DEVELOPMENT
–	03.16.07	100% DESIGN DEVELOPMENT
–	03.09.07	ELEVATOR PACKAGE
–	02.23.07	10% DESIGN DEVELOPMENT
–	02.07.07	SCHEMATIC DESIGN
–	02.06.07	AMENDED SITE PLAN REVIEW
–	01.26.07	M.E.P.F R.F.P.
–	12.22.06	RESPONSE TO PLANNING COMMENTS

Issue Dates

Drawing Status

Drawing Title

WINDOW TYPES & DETAILS

PA / PE: JLJ | Drawn By: LG

Drawing Number

A55.1