


STAIR/ELEVATOR FDN MAT No. 3
BOT REINF PLAN NOTE: DEPTH = 4'-0"
1/4"=1'-0"

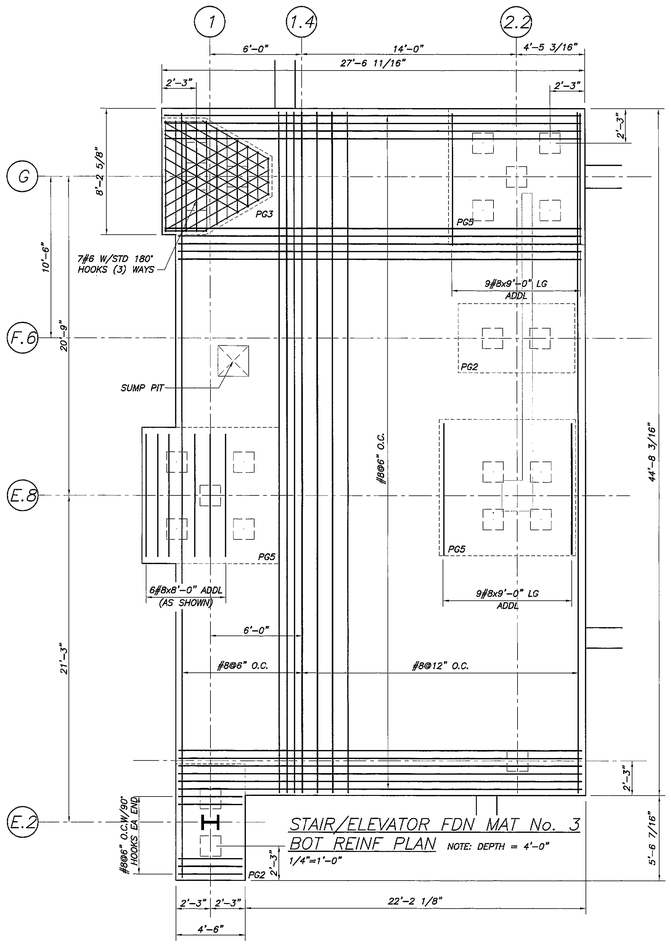


STAIR/ELEVATOR FDN MAT No. 3
TOP REINF PLAN NOTE: DEPTH = 4'-0"
1/4"=1'-0"




STAIR FDN MAT No. 1
TOP REINF PLAN NOTE: DEPTH = 4'-0"
1/4"=1'-0"

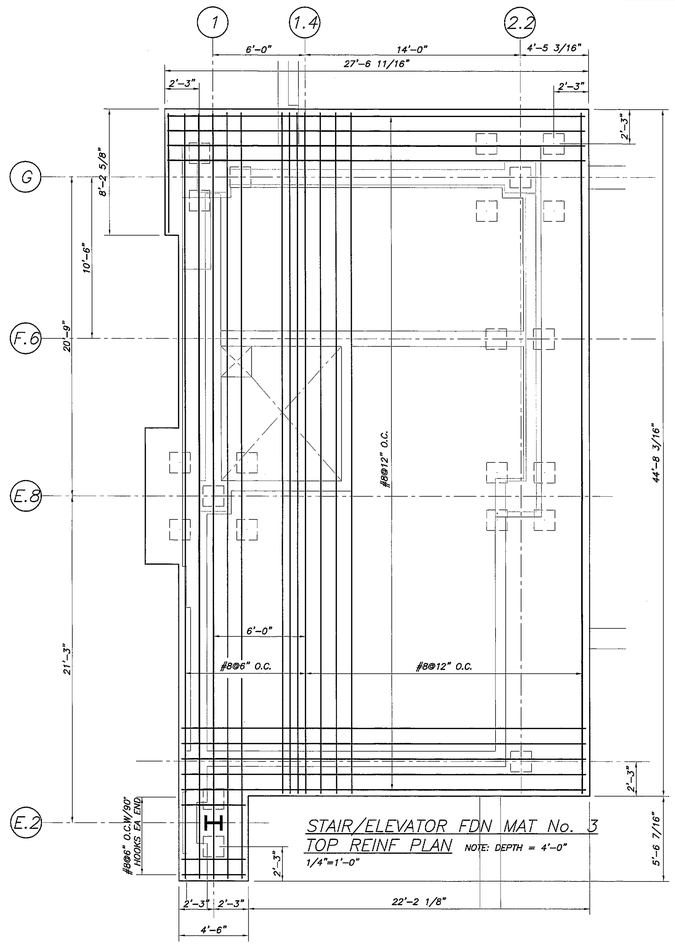


STAIR/ELEVATOR FDN MAT No. 2
BOT REINF PLAN NOTE: DEPTH = 4'-0"
1/4"=1'-0"

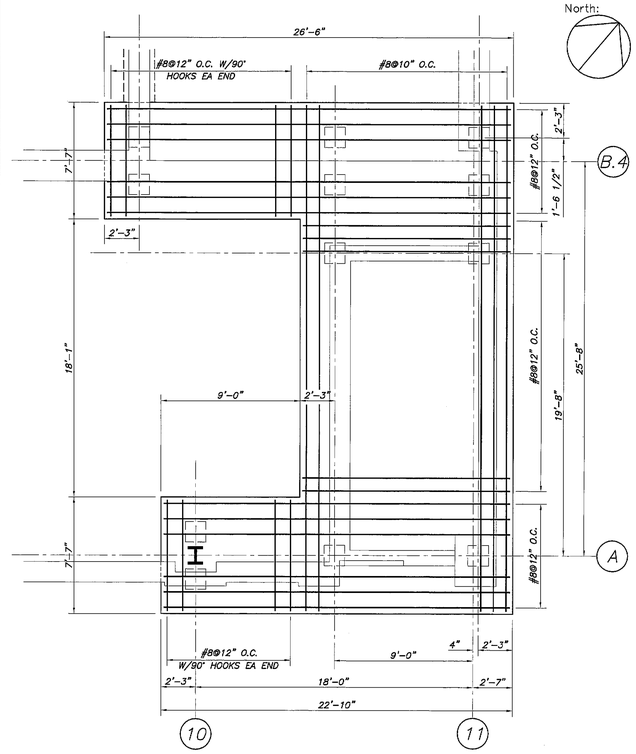


STAIR/ELEVATOR FDN MAT No. 2
TOP REINF PLAN NOTE: DEPTH = 4'-0"
1/4"=1'-0"

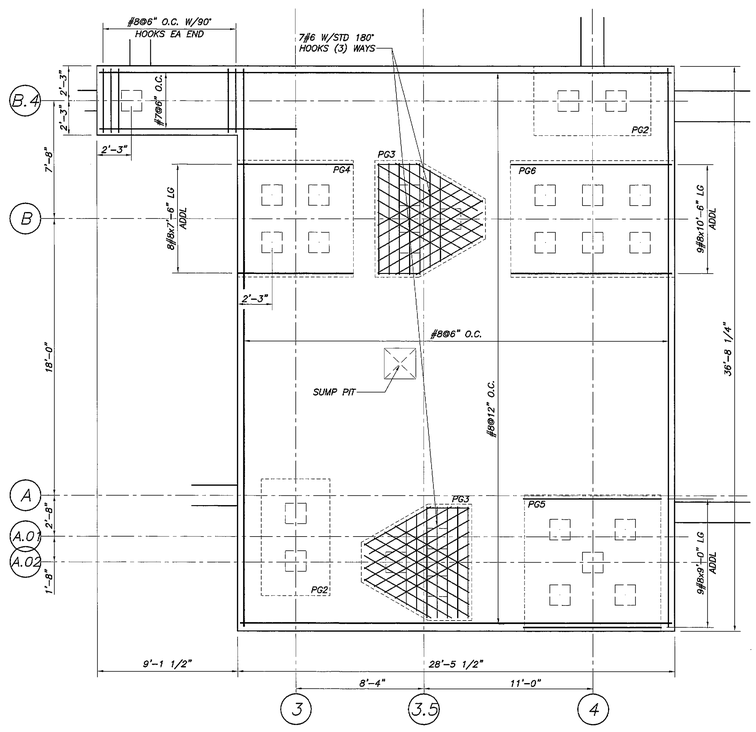


STAIR FDN MAT No. 1
BOT REINF PLAN NOTE: DEPTH = 4'-0"
1/4"=1'-0"

pizzagalli
construction company

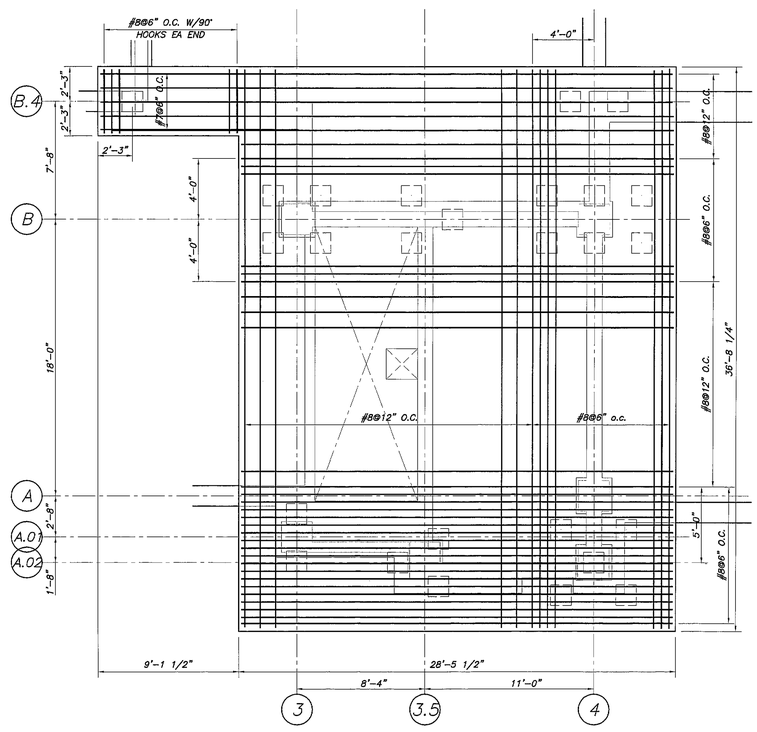
BECKER
structural engineers, inc.
75 York Street
Portland, ME 04101-4701
Tel 207-879-1838
Fax 207-879-1822
info@beckerstructural.com
www.beckerstructural.com


Project Title

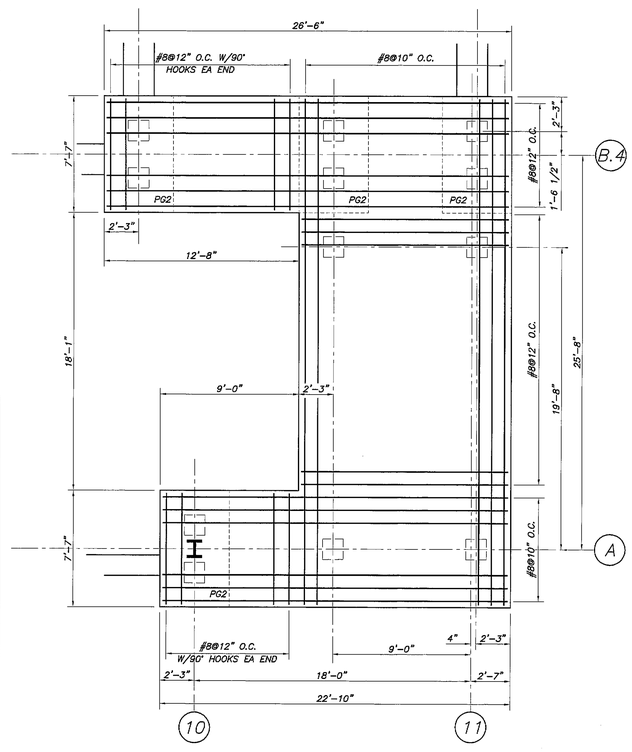**84 MARGINAL WAY**
Portland, Maine

HA Project No. 06196

Key Plan

STATE OF MAINE
PAUL B. BECKER
NO. 8554
REGISTERED PROFESSIONAL ENGINEER

| Mark | Date | Description |
|---|---|---|
| – | 05.21.07 | 100% FOUNDATION SET |
| – | 03.16.07 | 95% REVIEW DOCUMENT SET |
| – | 02.28.07 | FOUNDATION PERMIT SET |

Issue Dates

Drawing Status
**100% FOUNDATION SET**

Drawing Title
PILE CAP & GRADEBEAM PLAN

PA / PE: EAR
Drawn By: APP

Drawing Number
**S1.1A**