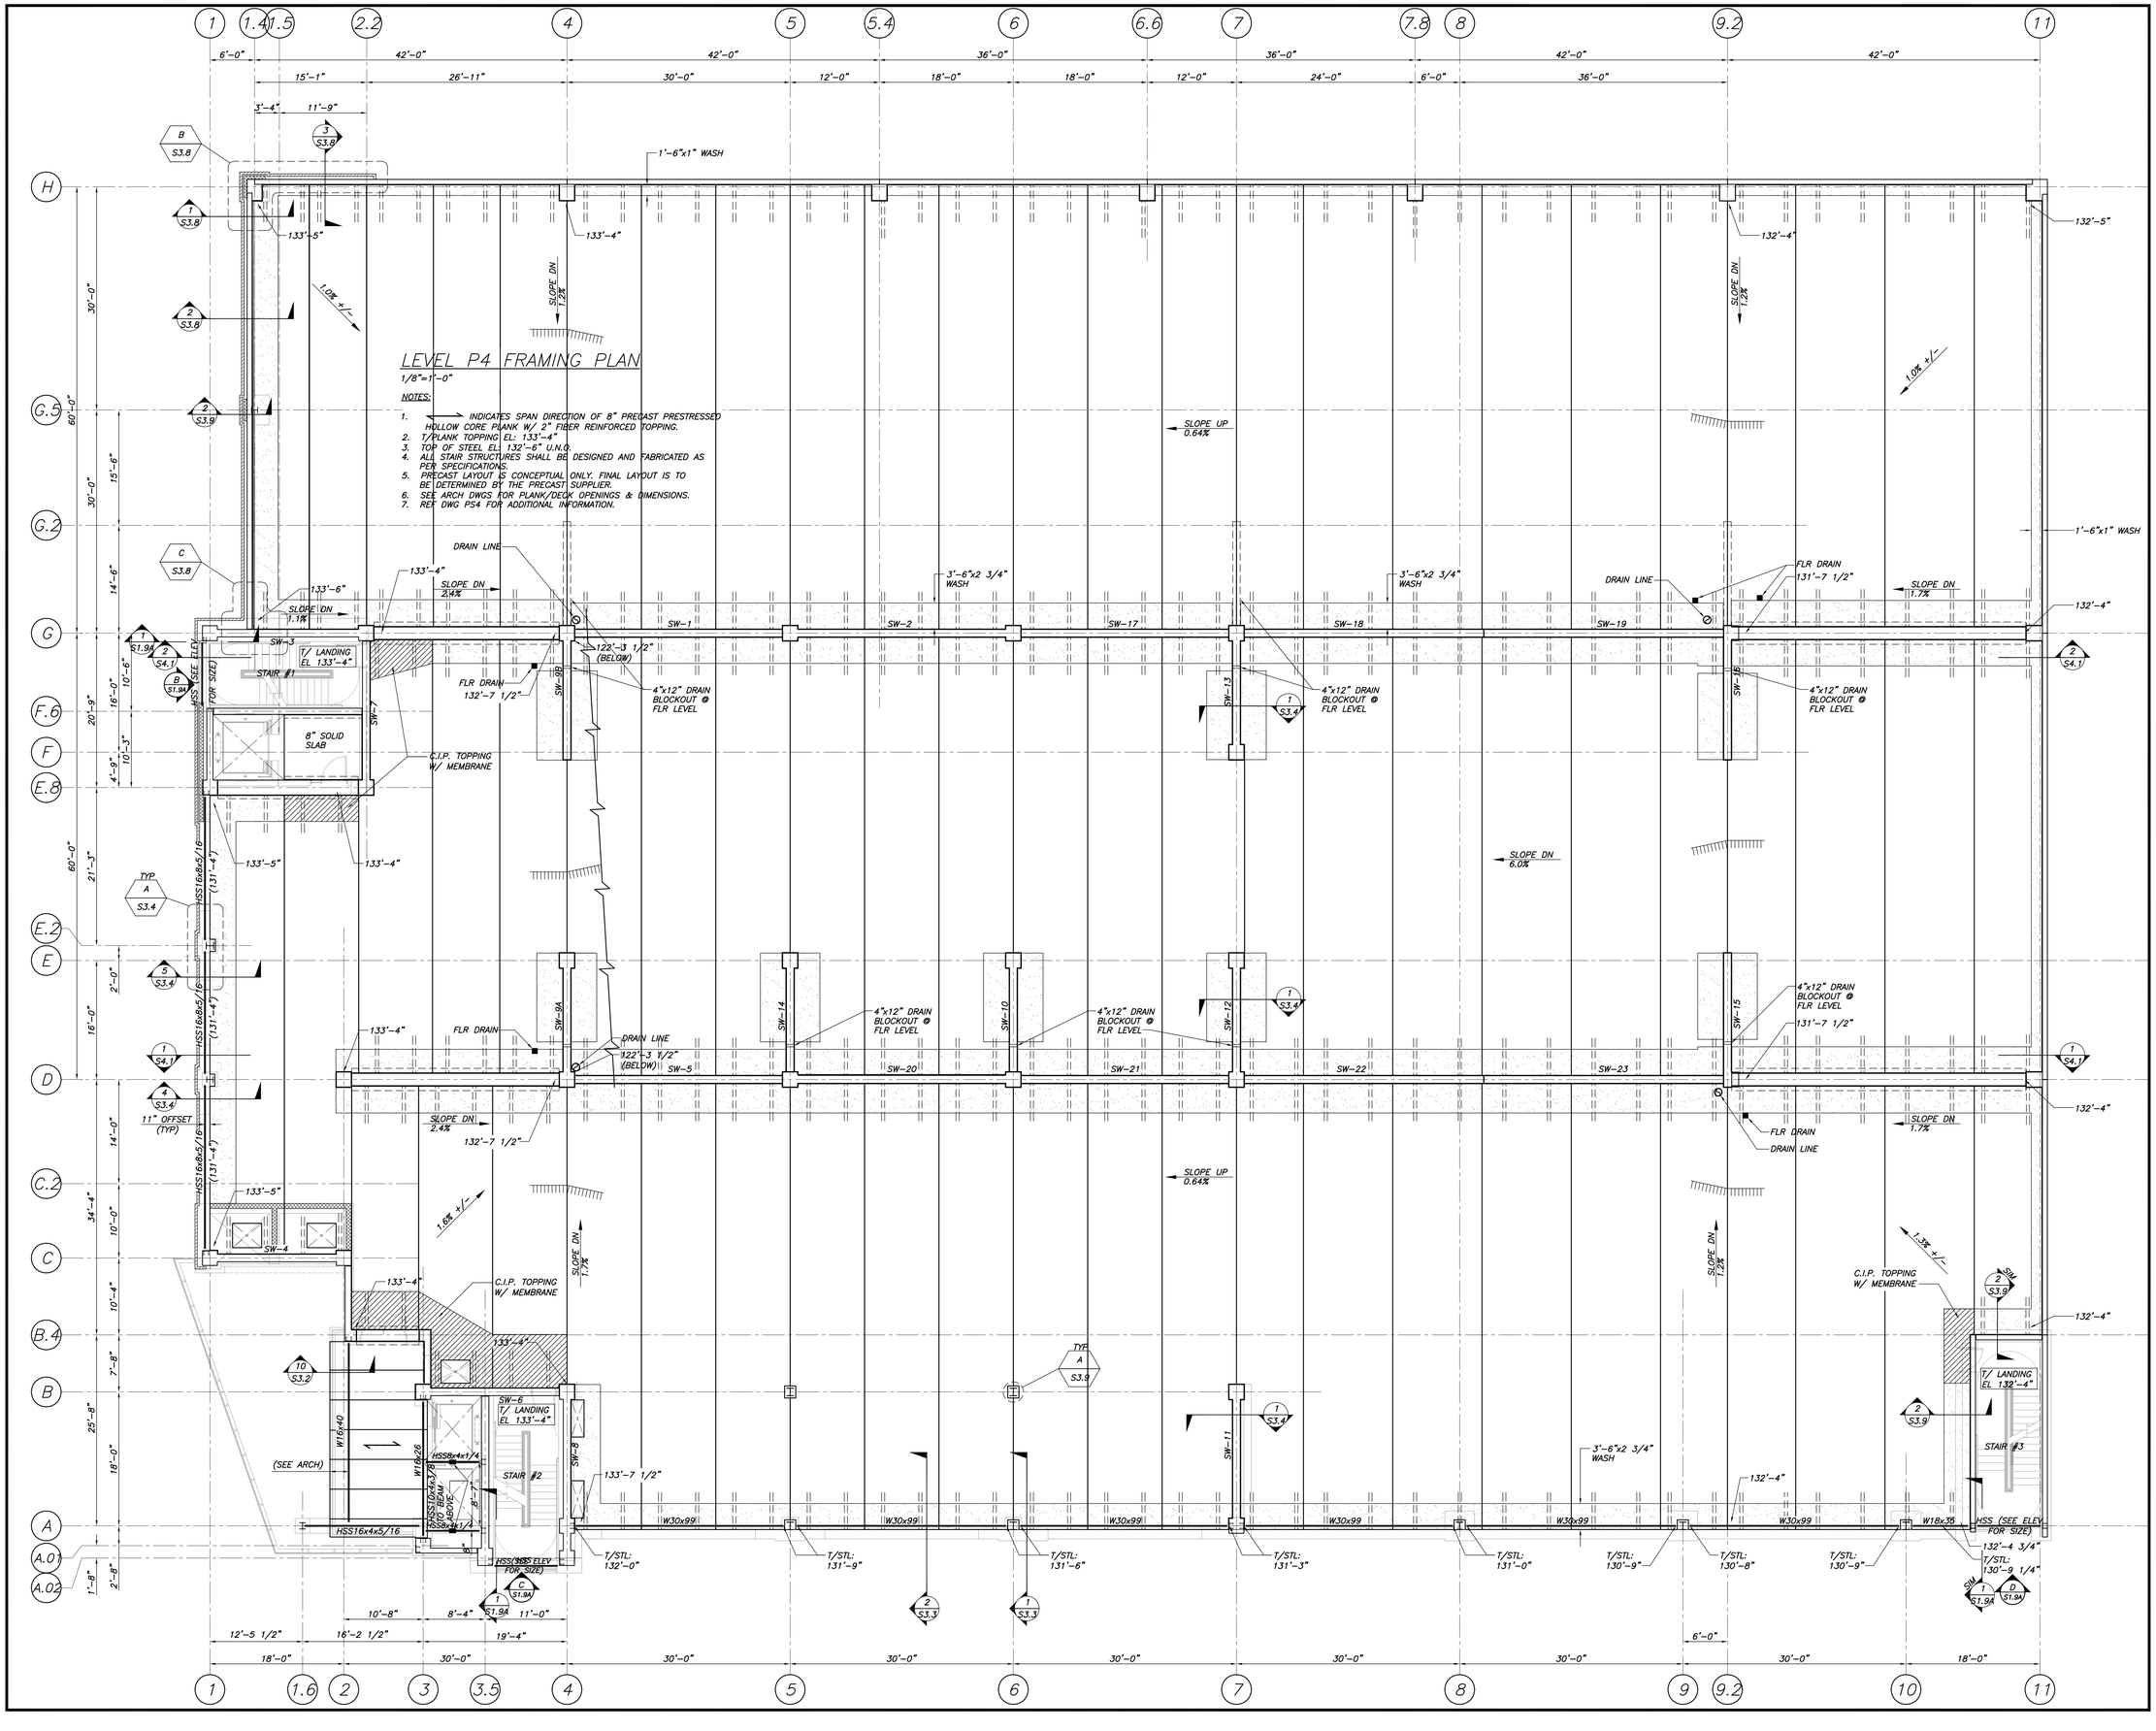

pizzagalli construction company

BECKER
structural engineers, inc.

75 York Street
Portland, ME 04101-4701
info@beckerstructural.com
Tel 207-879-1838
Fax 207-879-1822
www.beckerstructural.com

Project Title

84 MARGINAL WAY
Portland, Maine

HA Project No. 06196

Key Plan

STATE OF MAINE PAUL B. BECKER PROFESSIONAL ENGINEER

Mark	Date	Description
–	07.30.07	**100% SUPERSTRUCTURE SET**
–	07.23.07	REVIEW SET
–	06.11.07	ISSUED FOR P2/P3/P4 STEEL DETAILING
–	03.16.07	100% DESIGN DEVELOPMENT

Issue Dates

Drawing Status

100% SUPERSTRUCTURE SET

Drawing Title

LEVEL P4 FRAMING PLAN

PA / PE: TMN
Drawn By: CHF

Drawing Number

S1.6