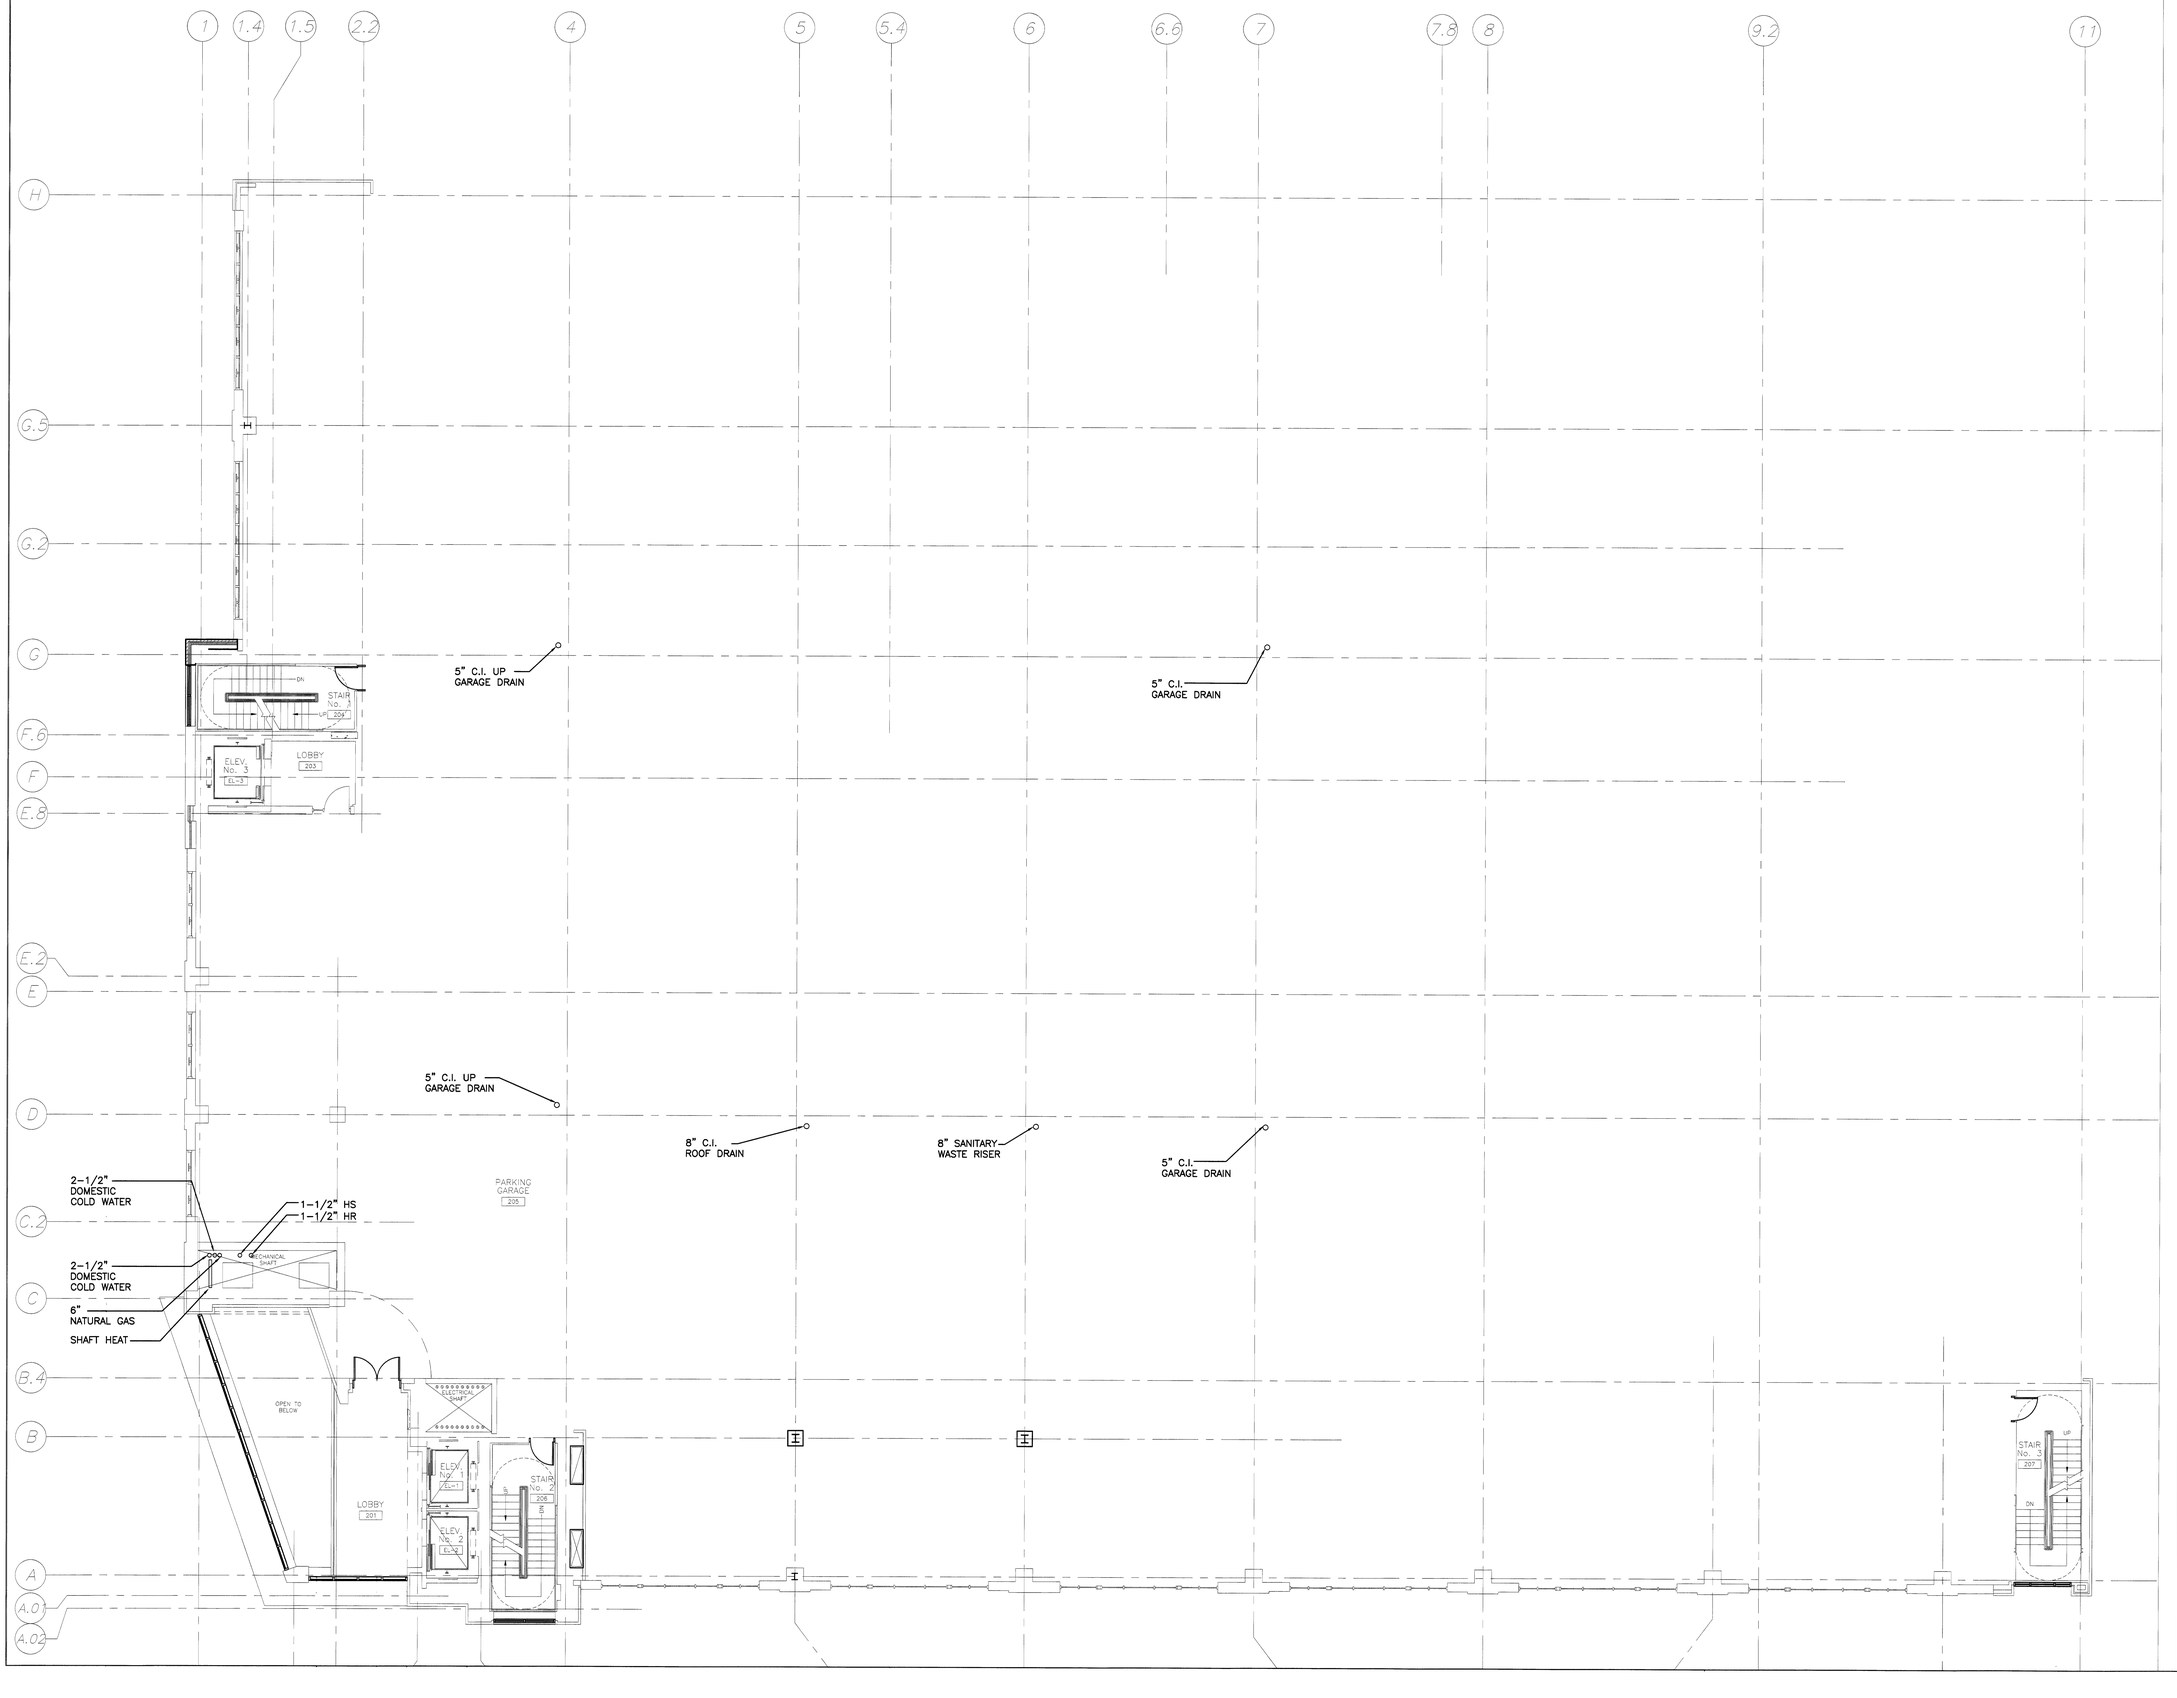

REV.	DESCRIPTION	DATE
–	100% CD	07/19/07

STATE OF MAINE
DANIEL C. THAYER
No. 8070
LICENSED
PROFESSIONAL ENGINEER

DESIGN/BUILD/MAINTAIN

THAYER CORPORATION
1400 Hotel Road, P.O. Box 2058
AUBURN,MAINE 04211
Tel. (207)782-4197 Fax (207)782-1064

PROJECT: 84 MARGINAL WAY
PORTLAND, MAINE

SHEET TITLE: PLUMBING 2ND FLOOR

SCALE: 1/8"=1'-0"	DATE: 04/27/07
PROJECT MANAGER: ADK	
JOB CAP/DRAWN: MAS	
E OF RECORD: D.THAYER,P.E.	SHEET No.
THAYER CAD FILE P2.0	P2.0