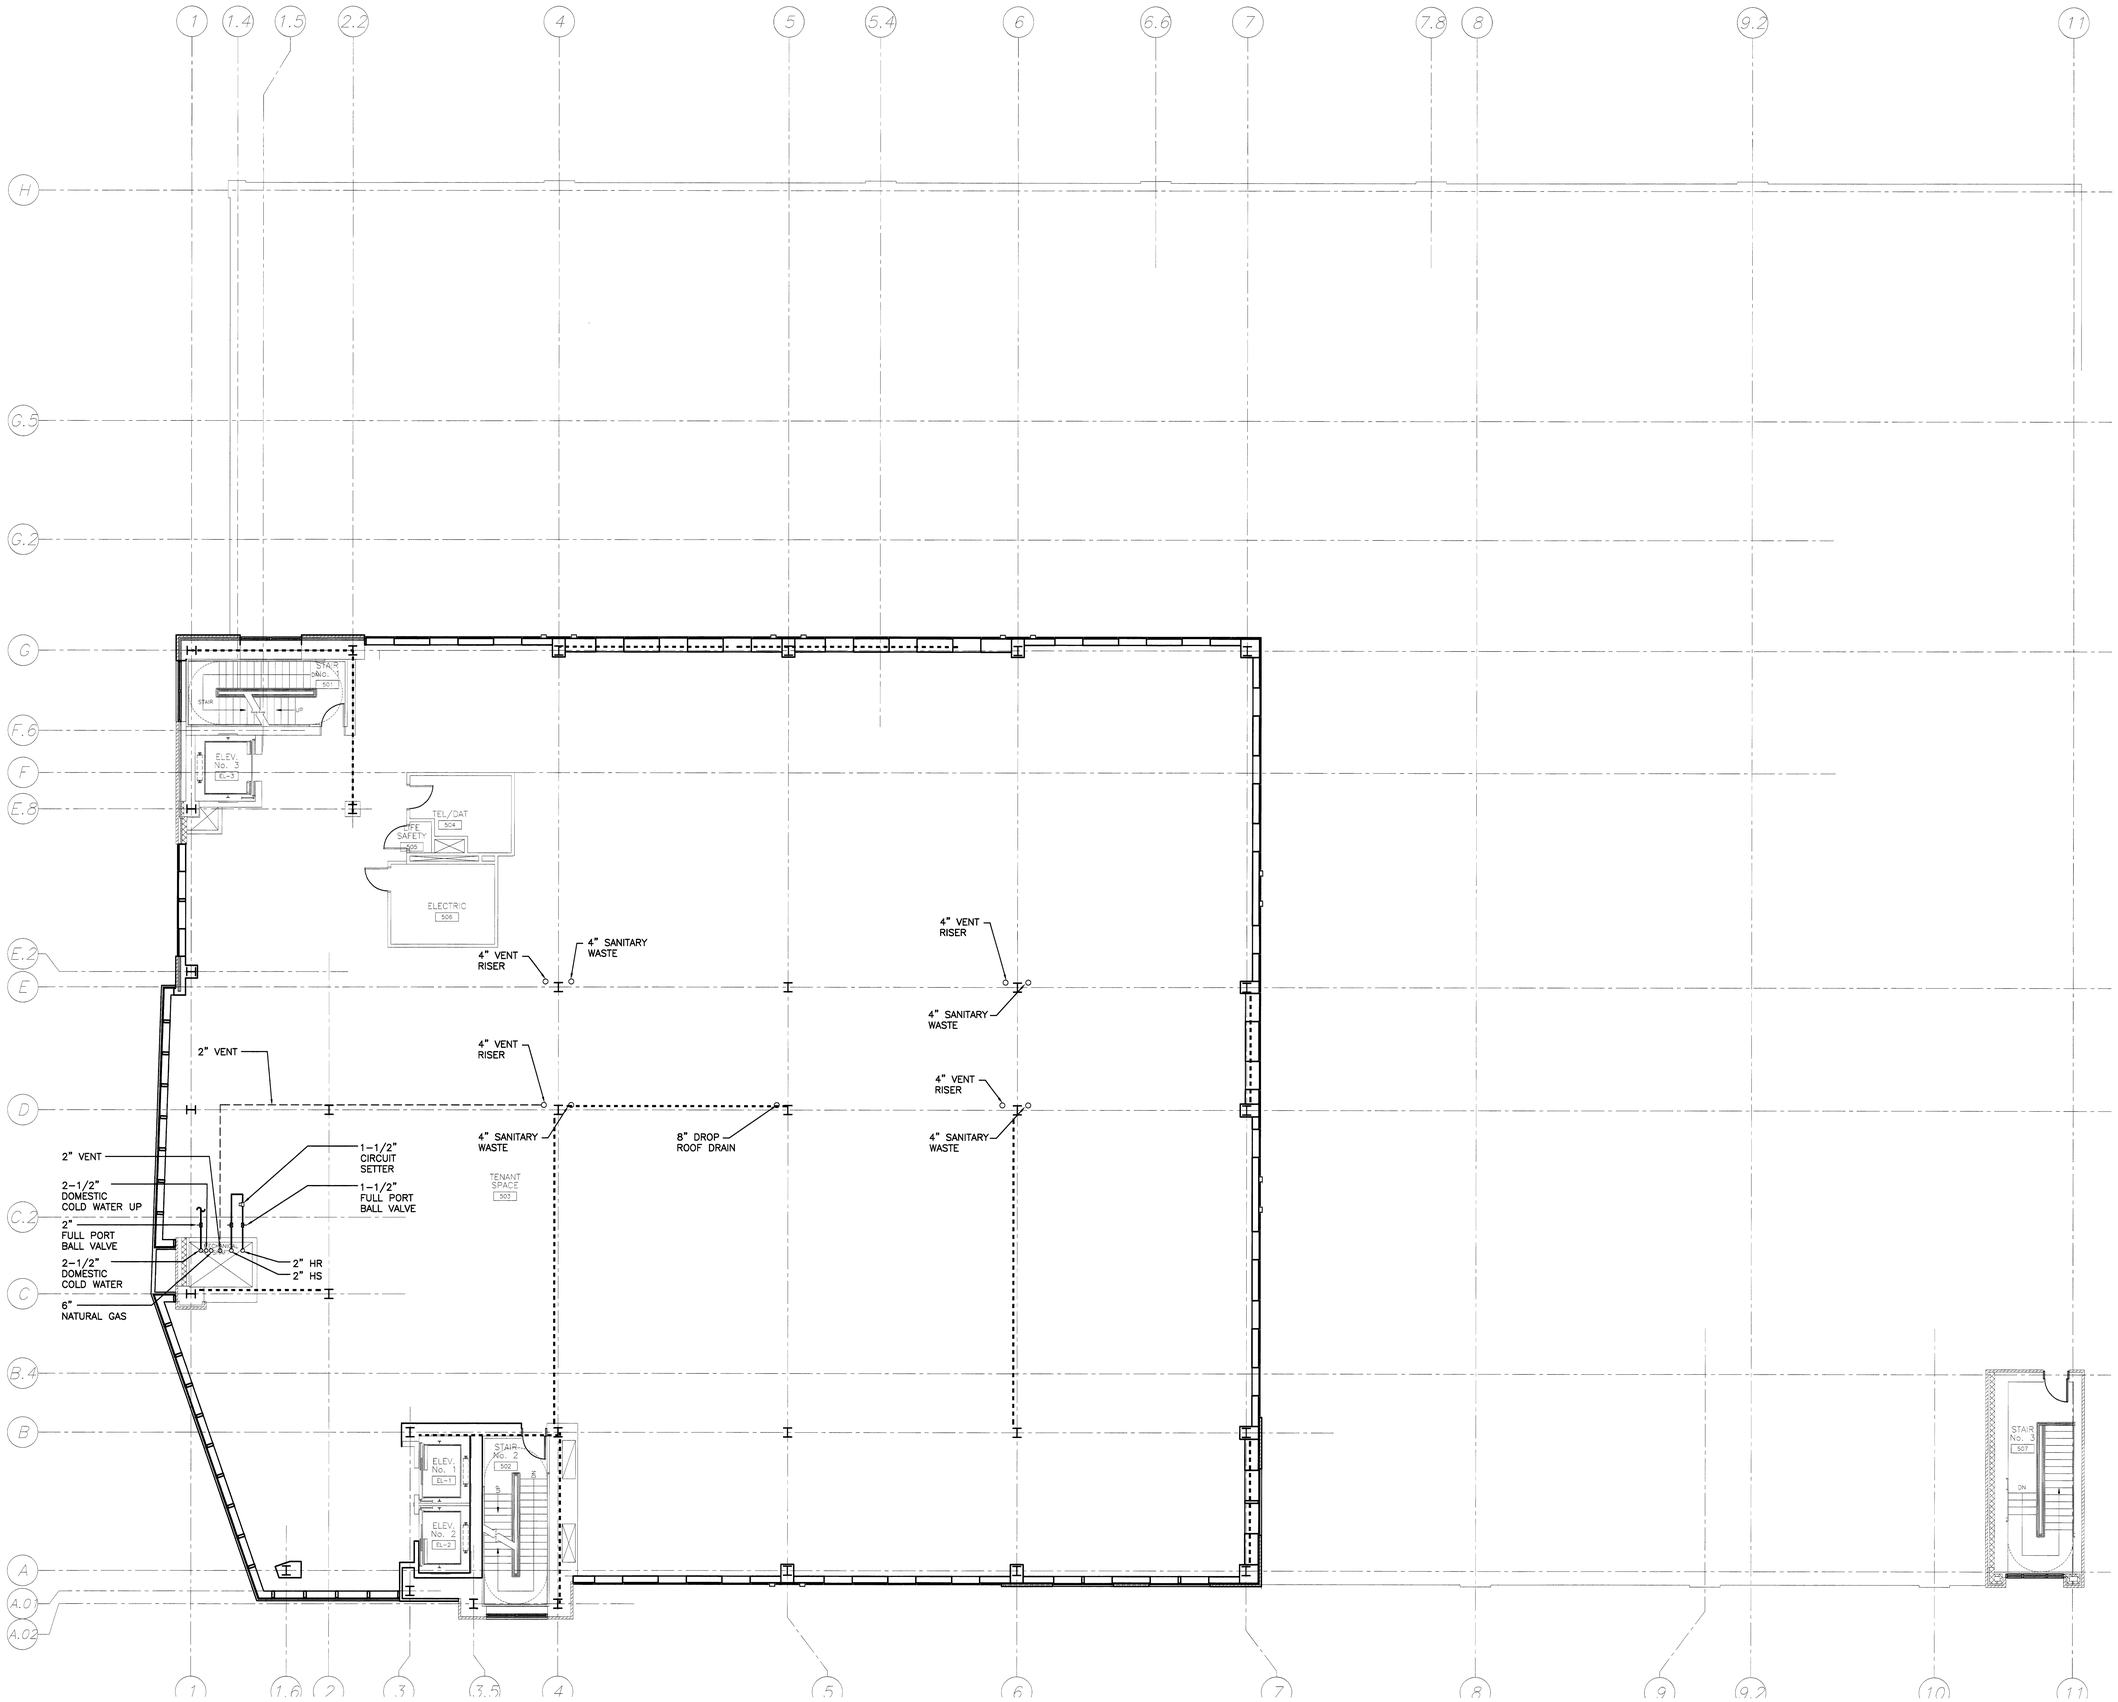

REV.	DESCRIPTION	DATE
–	100% CD	07/19/07

STATE OF MAINE
DANIELD. THAYER
No. 5070
LICENSED
PROFESSIONAL ENGINEER

DESIGN/BUILD/MAINTAIN

THAYER CORPORATION
1400 Hotel Road, P.O. Box 2058
AUBURN,MAINE 04211
Tel. (207)782-4197 Fax (207)782-1064

PROJECT: 84 MARGINAL WAY
PORTLAND, MAINE

SHEET TITLE: PLUMBING 5TH FLOOR

SCALE:	1/8"=1'-0"	DATE:	04/27/07
PROJECT MANAGER:	ADK		
JOB CAP/DRAWN:	MAS		
E OF RECORD:	D.THAYER,P.E.	SHEET No.	
THAYER CAD FILE	P5.0		P5.0