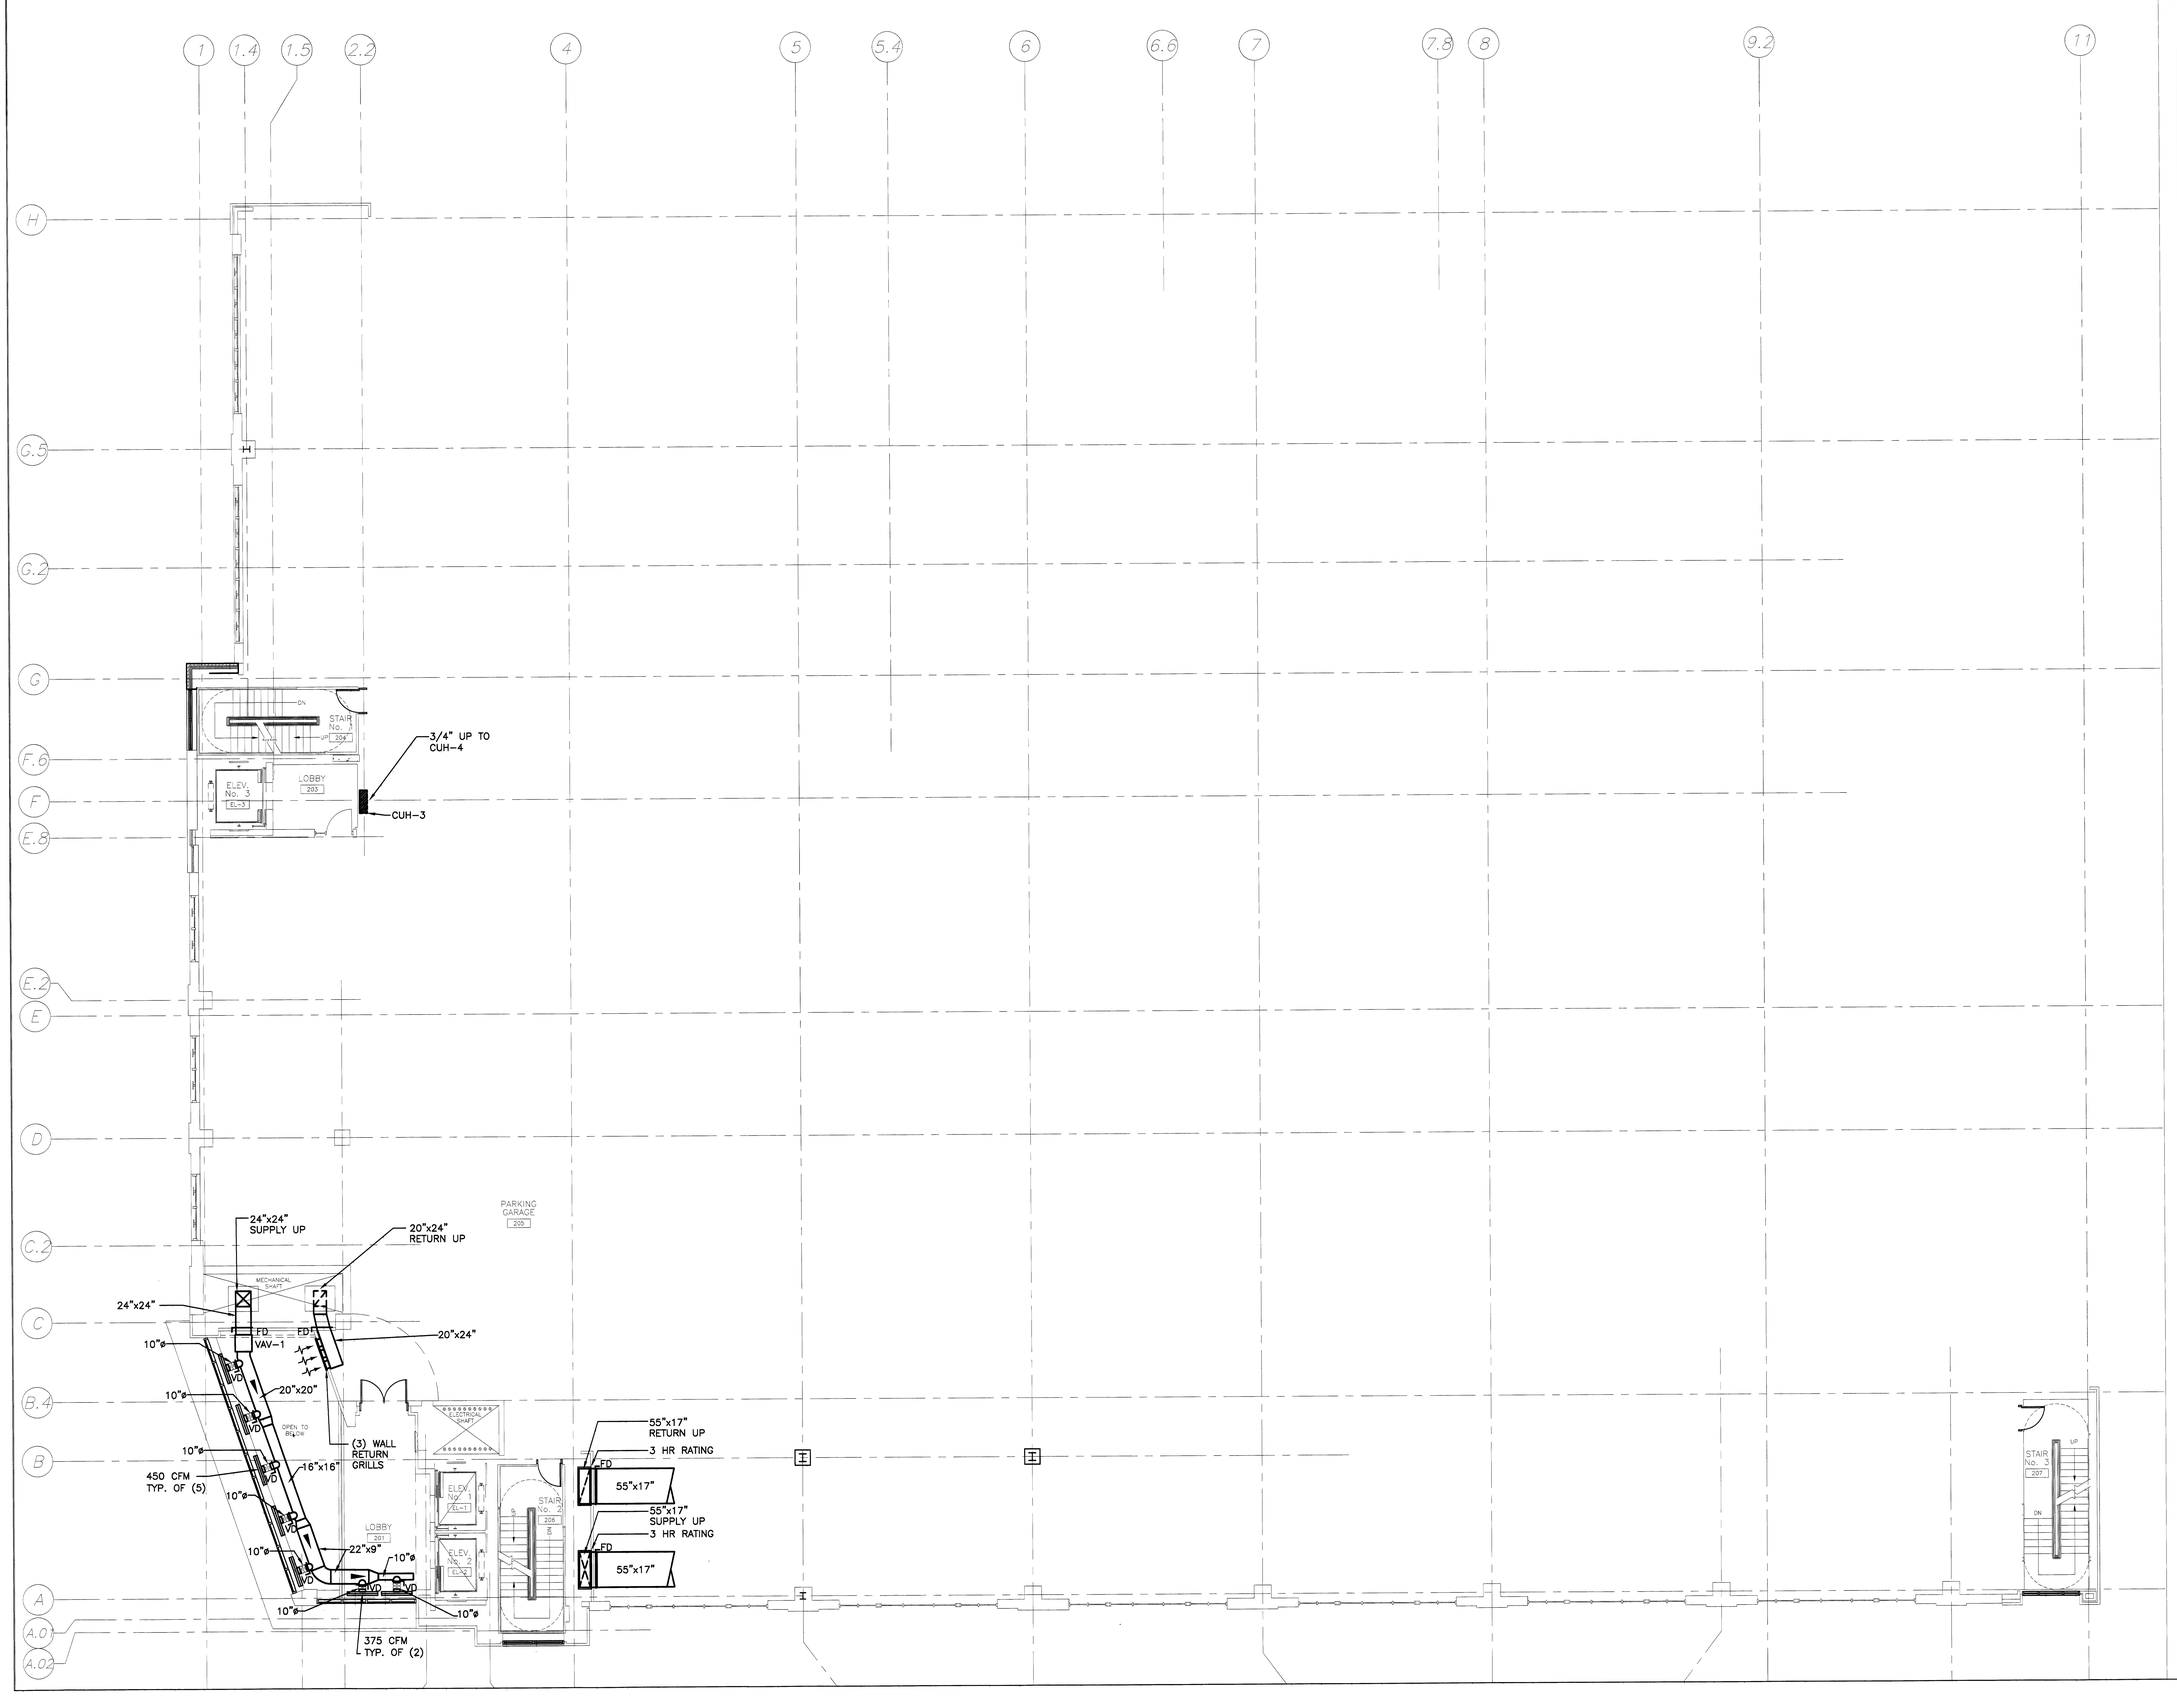

REV.	DESCRIPTION	DATE
–	100% CD	07/19/07

STATE OF MAINE
DANIEL D. THAYER
LICENSED
PROFESSIONAL ENGINEER

DESIGN/BUILD/MAINTAIN

THAYER CORPORATION
1400 Hotel Road, P.O. Box 2058
AUBURN, MAINE 04211
Tel. (207)782-4197 Fax (207)782-1064

PROJECT: 84 MARGINAL WAY
PORTLAND, MAINE

HVAC 2ND FLOOR

SHEET TITLE:	
SCALE: 1/8"=1'-0"	DATE: 04/27/07
PROJECT MANAGER: ADK	
JOB CAP/DRAWN: MAS	
E OF RECORD: D.THAYER,P.E.	SHEET No.
THAYER CAD FILE M2.0	M2.0