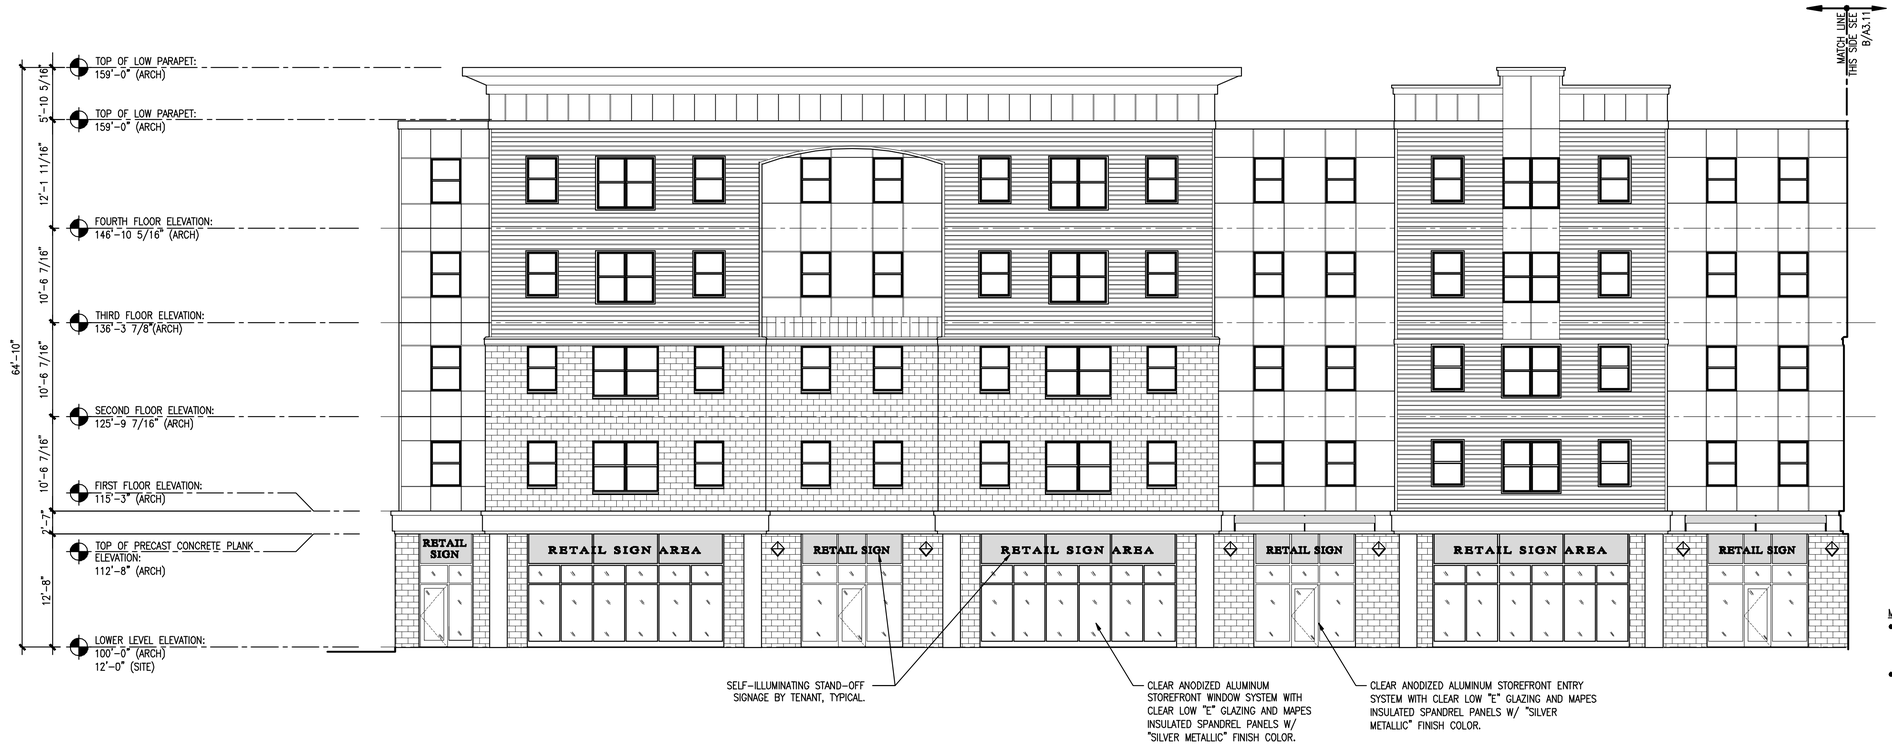

MATERIAL LIST:

- INSULATED METAL FORMWALL 2" FLAT PANELS
  EQUAL TO CENTRIA FORMWALL DIMENSIONAL SERIES WITH COLOR MICA Z COAT 9946 SILVERSMITH.
- ALL OTHER METAL SIDING COMPONENTS EXCLUDING INSULATED METAL FORMWALL PANELS:
  (WALL SIDING, TRIM, PARAPET CAP, ETC..) ARE EQUAL TO FIRESTONE UNA-CLAD METAL PRODUCTS. METAL PRODUCTS TO BE ALUMINUM WITH KYNAR 500 FLUORO-CARBON PAINTED FINISH.

A ENLARGED MARGINAL WAY ELEVATION - LEFT SIDE

REFERENCED FROM:

SCALE: 1/8" = 1'-0"

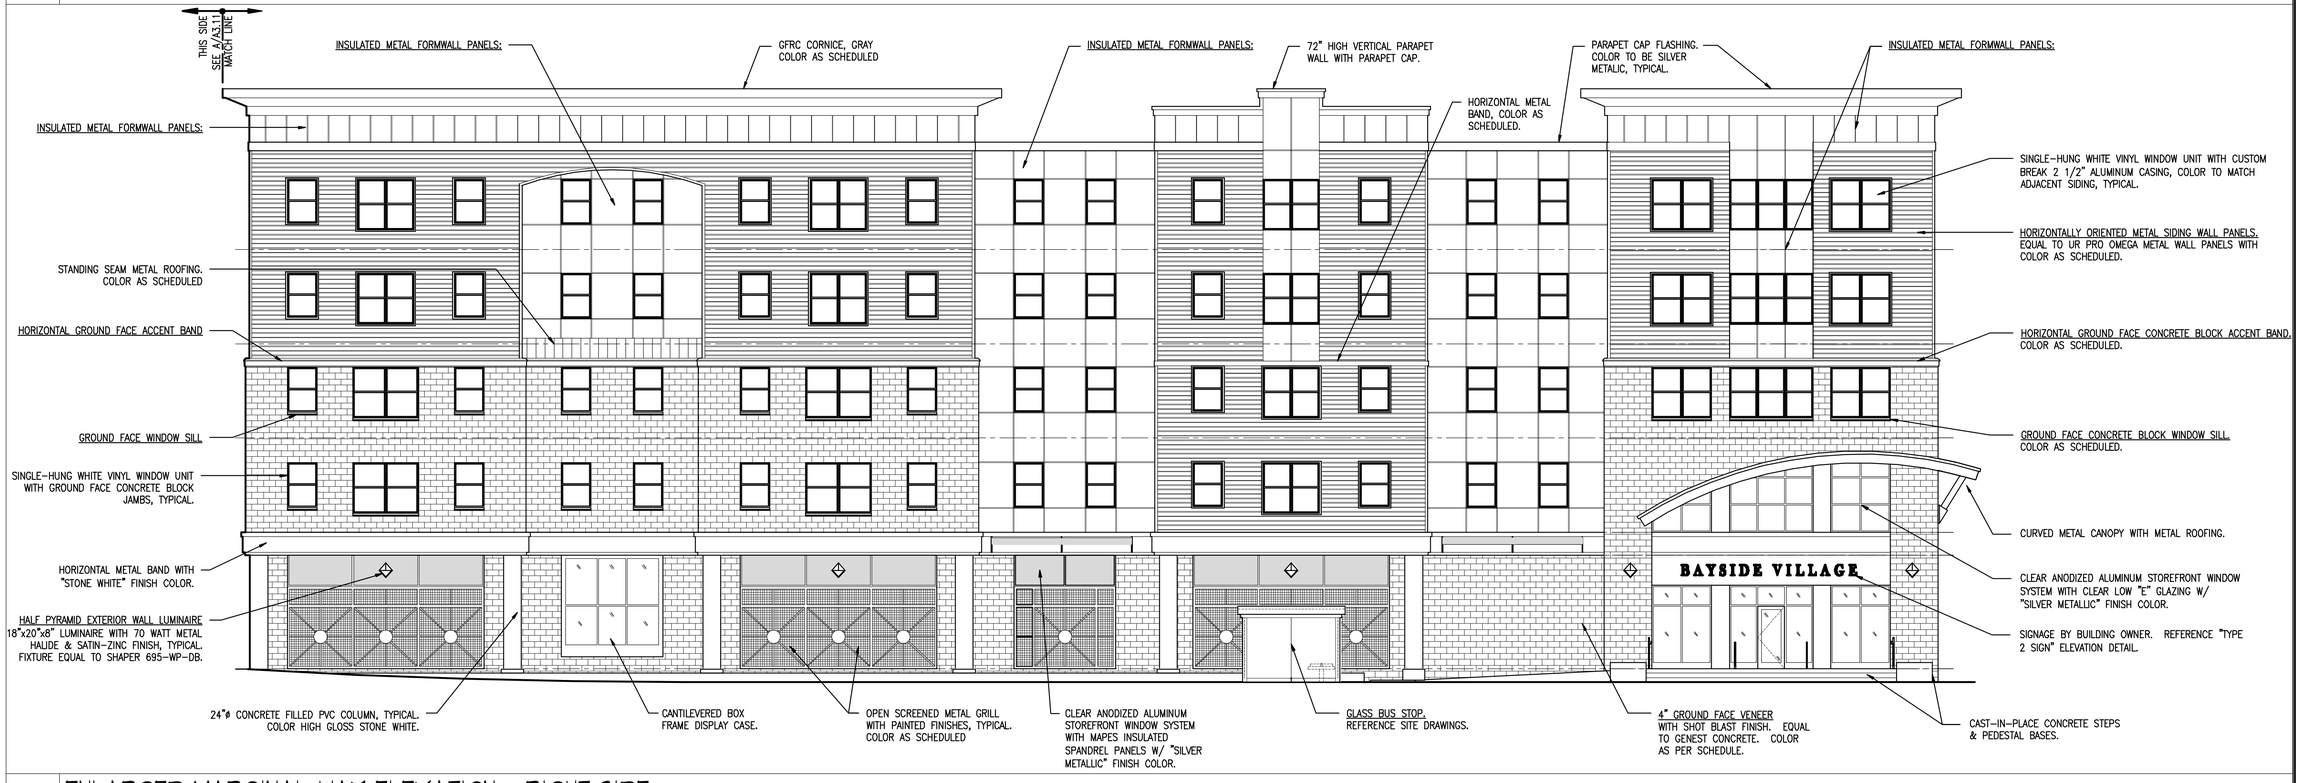

B ENLARGED MARGINAL WAY ELEVATION - RIGHT SIDE

REFERENCED FROM:

SCALE: 1/8" = 1'-0"

ISSUED FOR FOUNDATION PRICING AND FOUNDATION PERMIT

CWS Architects
Architecture
Space Planning
Value Design
434 Cumberland Avenue
Portland, ME 04101
Phone: (207)774-4441
Fax: (207)774-4016
www.CWSarch.com

Owner:
SOUTHERN MAINE STUDENT HOUSING LLC
247 COMMERCIAL STREET
ROCKPORT, MAINE 04856
TEL: (207) 236-4067

Contractor:
PIZZAGALLI CONSTRUCTION
100 FODEN RD WEST, SUITE 300
SOUTH PORTLAND, ME 04106
TEL: (207) 874-2323
FAX: (207) 874-2727

BAYSIDE VILLAGE - A STUDENT HOUSING COMPLEX
120 MARGINAL WAY
PORTLAND, MAINE

Project No: 2006-425.BSV

Drawing Title:
ENLARGED BUILDING ELEVATION

Scale: AS NOTED
Date: Progress 06/15/2007
Revisions:

Drawing Number:
A3.11