WBRC ARCHITECTS • ENGINEERS
WWW.WBRCARCH.COM
BANGOR, MAINE 207-945-4511
PORTLAND, MAINE 207-828-4511
SARASOTA, FLORIDA 941-556-0157

STATE OF MAINE — RICHARD A. ROLLINS JR. — 1454 — REGISTERED PROFESSIONAL ENGINEER

Rev. 9.11

NO	REVISIONS	DATE	BY

NO	REVISIONS	DATE	BY
0	ISSUE FOR CONSTRUCTION	06.19.15	RLR

Sheet Title: MECHANICAL DUCTWORK PLAN

Scale	1/8" = 1'-0"	Design	RLR
Date	06.19.15	Drawn	CGB

© 2015 Dellaniza America Shared Services LLC

HANNAFORD STORE #8351 295 FOREST AVE.
PORTLAND, ME

LIMITED USE NOTE:

Sheet No. M101
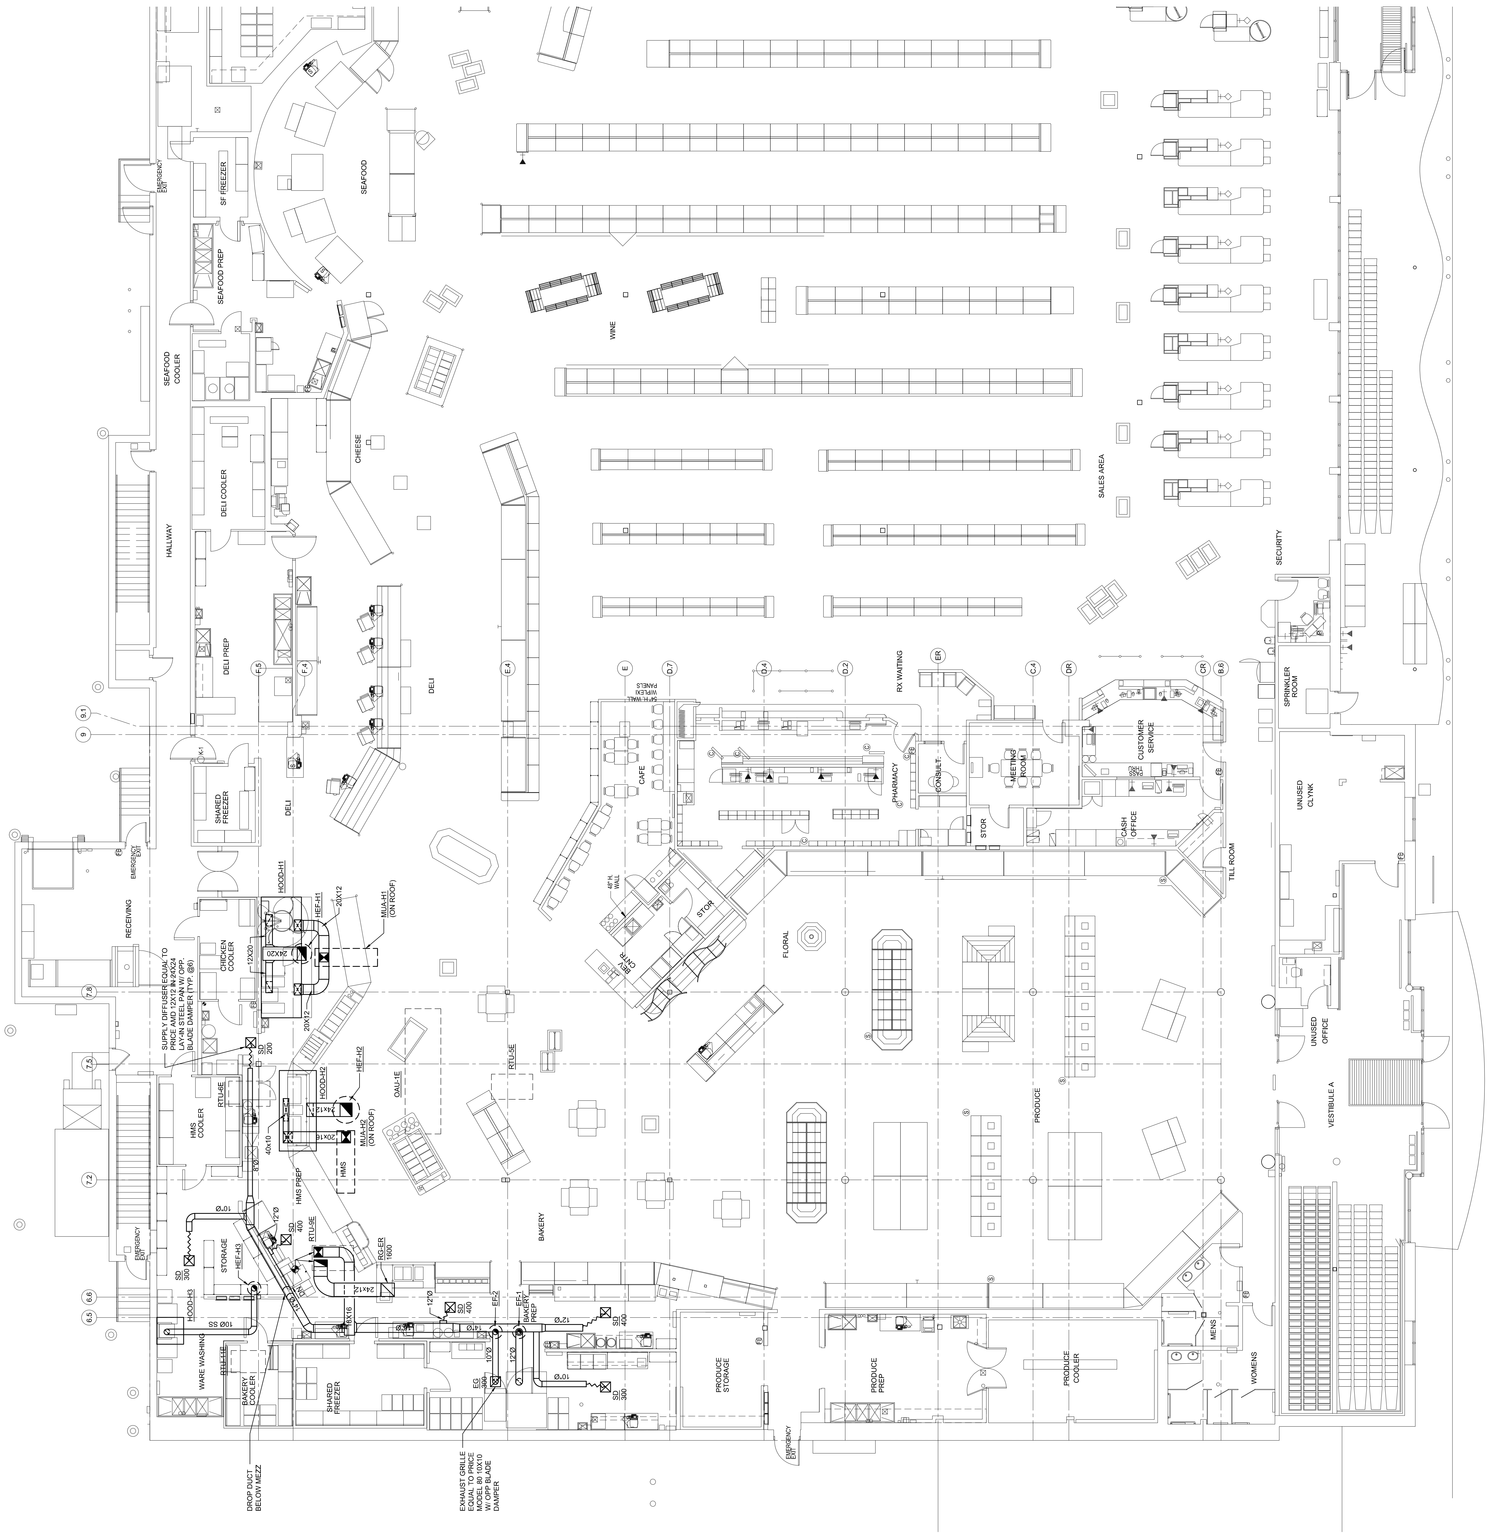
Store No. 8351