PRELIMINARY ONLY
04-28-2016
NOT FOR CONSTRUCTION

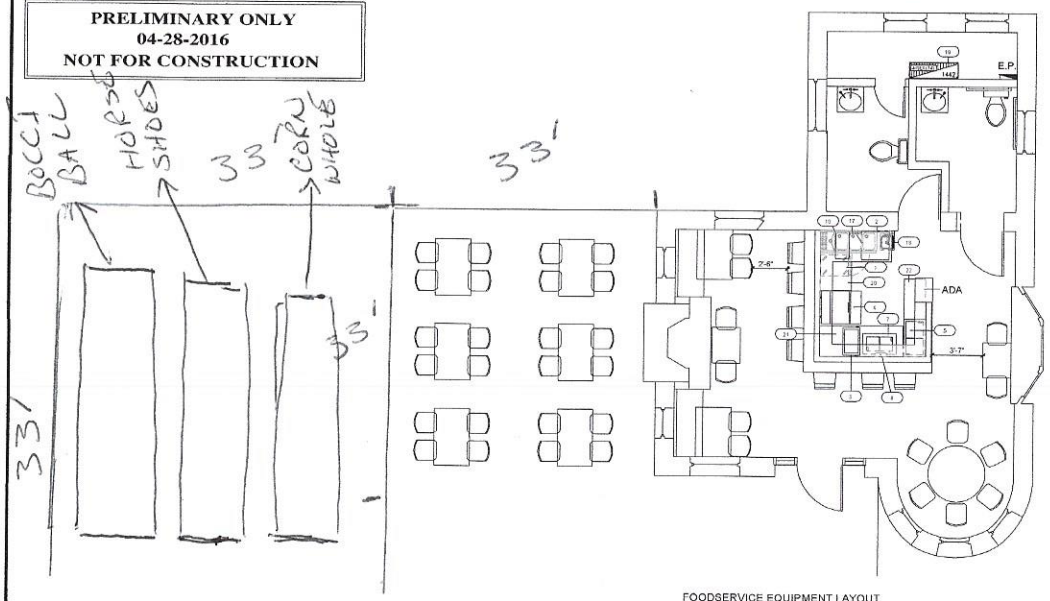

FOODSERVICE EQUIPMENT LAYOUT
SCALE: 1/4" = 1'-0"

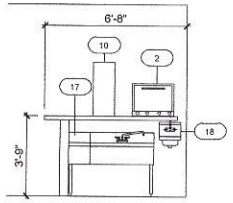

THREE BAY SINK WALL
SCALE: 3/8" = 1'-0"

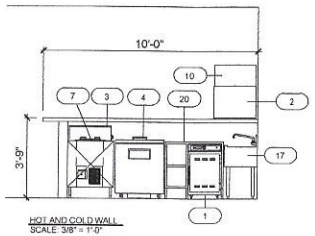

HOT AND COLD WALL
SCALE: 3/8" = 1'-0"

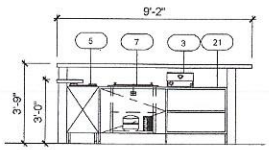

SOUP WALL
SCALE: 3/8" = 1'-0"

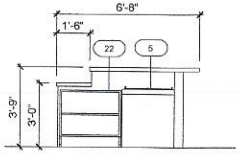

STORAGE WALL
SCALE: 3/8" = 1'-0"

EQUIPMENT UTILITY

REV	ITEM NO.	QTY	ITEM DESCRIPTION	MFR	MODEL	ELECTRICAL VOLTS	PH	AMPS	HP	KW	CONN.	NEMA	PLUMBING CW (IN)	HW (IN)	IW (IN)	DW (IN)	GAS SIZE	MBTUS	REMARKS	ITEM NO.
	1	1	HEATED LOW TEMP HOLDING CABINET	ALTO-SHAAM	500-S	120	1	8.4		1.0	DR	5-15P							SOLID DOOR HINGED RIGHT WITH 2-1/2" CASTERS	1
C	2	1	CONVECTION OVEN	CADCO	CV-023	208	1	11.25		2.7	DR	6-15P								2
F	3	1	HOT FOOD WELL	WELLS	SMPT	120	1	13.75		1.65	DR	5-15P								3
A	4	1	MEGA TOP SANDWICH / SALAD PREPARATION REFRIGERATOR	TRUE	TSSU-27-12M-B	115	1	4.9	1/5		DR	5-15P							DOOR HINGED RIGHT WITH LIFT OFF COVERS, AND 2-1/2" CASTERS	4
E	5	1	REFRIGERATED MERCHANDISER	NIC	BY OTHERS	X	X	X	X	X	X	X							ALL TRADES TO VERFIY FINAL UTILITIES PRIOR TO ROUGH-INS	5
B	6	1	SPARE NUMBER	CUSTOM	SPARE NUMBER															6
A	7	1	DROP-IN FREEZER	RANDELL	9550A	115	1	6.3	1/3		DR	5-15P							DROP-IN UNIT	7
B	8	1	DIPWELL 10" W/ INSTALL KIT 3" WIDE W/ FAUCET - COM	DIPWELL									1/2"		1"					8
A	9	1	SPARE NUMBER	CUSTOM	SPARE NUMBER															9
A	10	1	ESPRESSO CAPPUCCINO MACHINE	RANCILIO/EGRO	EGRO ONE-TOUCH PURE COFFEE	220-240	1			6.6	DR	NEMA L6-30								10
A	11	1	SPARE NUMBER	CUSTOM	SPARE NUMBER															11
	12	1	SPARE NUMBER	CUSTOM	SPARE NUMBER															12
	13	1	SPARE NUMBER	CUSTOM	SPARE NUMBER															13
	14	1	SPARE NUMBER	CUSTOM	SPARE NUMBER															14
B	15	1	SPARE NUMBER	CUSTOM	SPARE NUMBER															15
B	16	1	SPARE NUMBER	CUSTOM	SPARE NUMBER															16
C	17	1	UNDERBAR SINK UNIT	PERLICK	TS43R								1/2"	1/2"	(4) 1-1/2"				48" LENGTH WITH (3) 10" X 14" X 9-1/4" DEEP BOWLS, AND 12" WIDE DRAINBOARD ON LEFT	17
E	18	1	HAND SINK	ADVANCE TABCO	7-PS-23								1/2"	1/2"		1-1/2"			G.C. TO PROVIDED WALL BLOCKING AS REQUIRED.	18
F	19	1	STORAGE SHELVING	CENTAUR	CHROME														FOUR (4) TIER HIGH WITH CHROME FINISH	19
F	20	1	PLATING COUNTER	TRIMARK	FABRICATE														S/S, 32" L X 27" X 33" H. WITH CABINET, OPEN SHELVES, AND PROVISIONS FOR ALTO SHAAM ITEM #1.	20
F	21	1	SOUP COUNTER	TRIMARK	FABRICATE														S/S, 6'-0"L. X 26" X 32" HIGH, WITH CABINET, AND REMOVABLE PANEL FOR COMPRESSOR.	21
F	22	1	STORAGE COUNTER	TRIMARK	FABRICATE														S/S, 34"L. X 18" X 32" HIGH WITH OPEN SHELF CABINET	22

TriMark
Foodservice Equipment, Supplies and Design
UNITED EAST
505 Collins Street
P.O. Box 3506
South Attleboro, MA 02703
P 508-399-6000
F 508-761-3620
trimarkusa.com

This document contains confidential information, is an instrument of a professional service, and the property of TriMark. It shall not be used on other projects or for the extension of this project without TriMark's written approval.

Owner and all Contractors to check and verify existing dimensions and conditions in the field before starting construction and to notify TriMark of any material or detail changes.

REVISIONS

DATE	BY	NO.	DESCRIPTION
3/21/16	RDP	A	REVISION
4/13/16	RDP	B	REVISION
4/15/16	RDP		ADDED ALT PLAN
4/18/16	RDP	C	REVISION
4/25/16	RDP	D	REVISION
4/26/16	RDP	E	REVISION
4/28/16	RDP	F	REVISION

Tiqa Cafe
PORTLAND, ME

Bar Layout

PROJECT NUMBER: 16-030
DATE: 02-09-2016
SCALE: 1/4" = 1'-0"
DRAWN BY: RDP
APPROVED BY: JD

SHEET TITLE: FOODSERVICE EQUIPMENT PLAN

SHEET NUMBER: QF100

THIS DOCUMENT WAS ORIGINALLY PRINTED ON A 24" x 36" SIZE SHEET