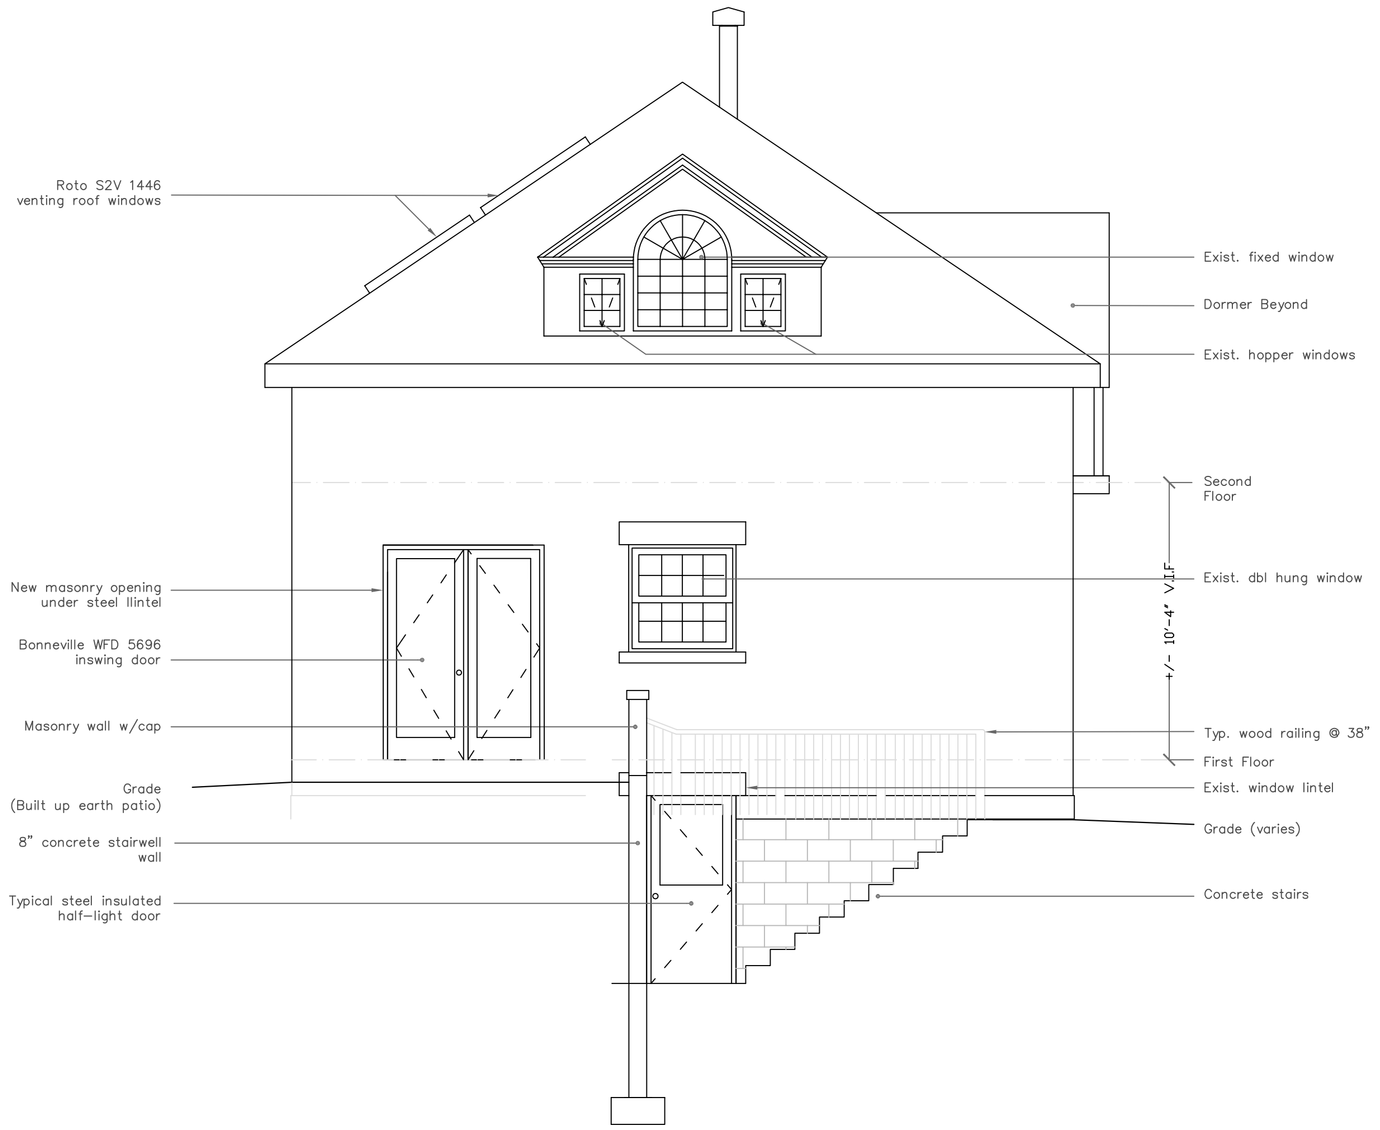

1	EAST ELEVATION
1/4"=1'-0"	

2	WEST ELEVATION
1/4"=1'-0"	

3	NORTH ELEVATION
1/4"=1'-0"	

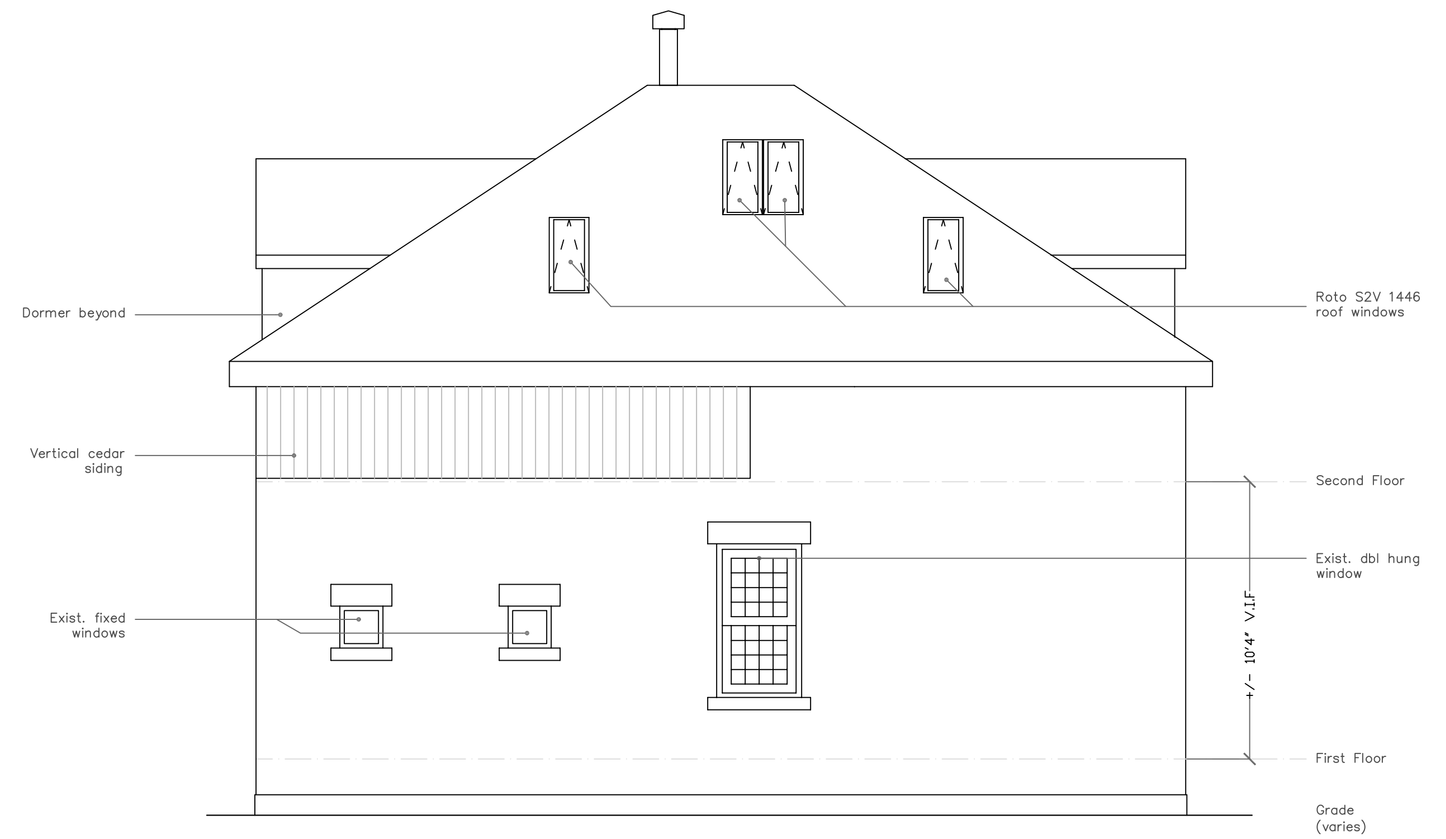

4	SOUTH ELEVATION
1/4"=1'-0"	

David
Siegfried

44 Park Avenue Conversion

DESIGNER:
Janine Debanne

NOTES:

TITLE:
Site Views

DATE:
2-Feb 2005

Drawing no.
A 1.2