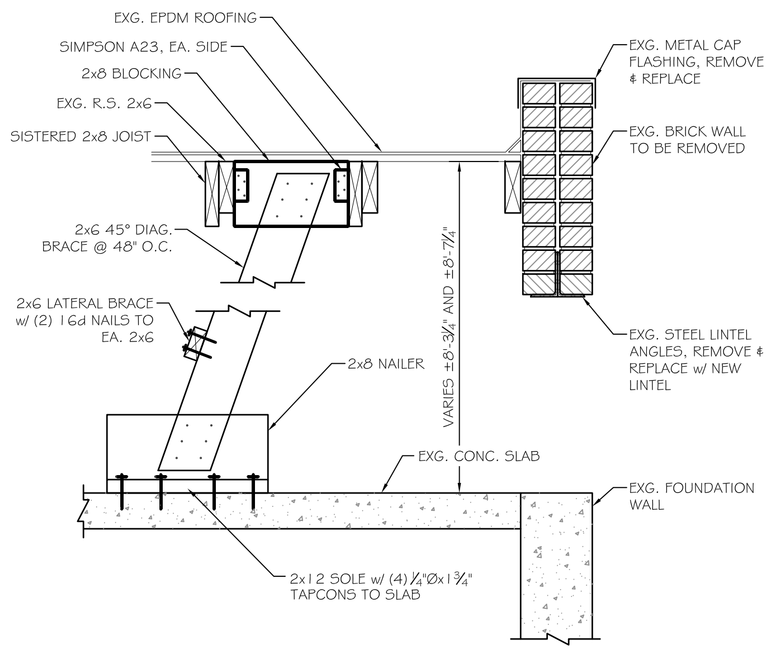

B3 TEMPORARY SHORING - EAST WALL

SCALE: 1"= 1'-0"

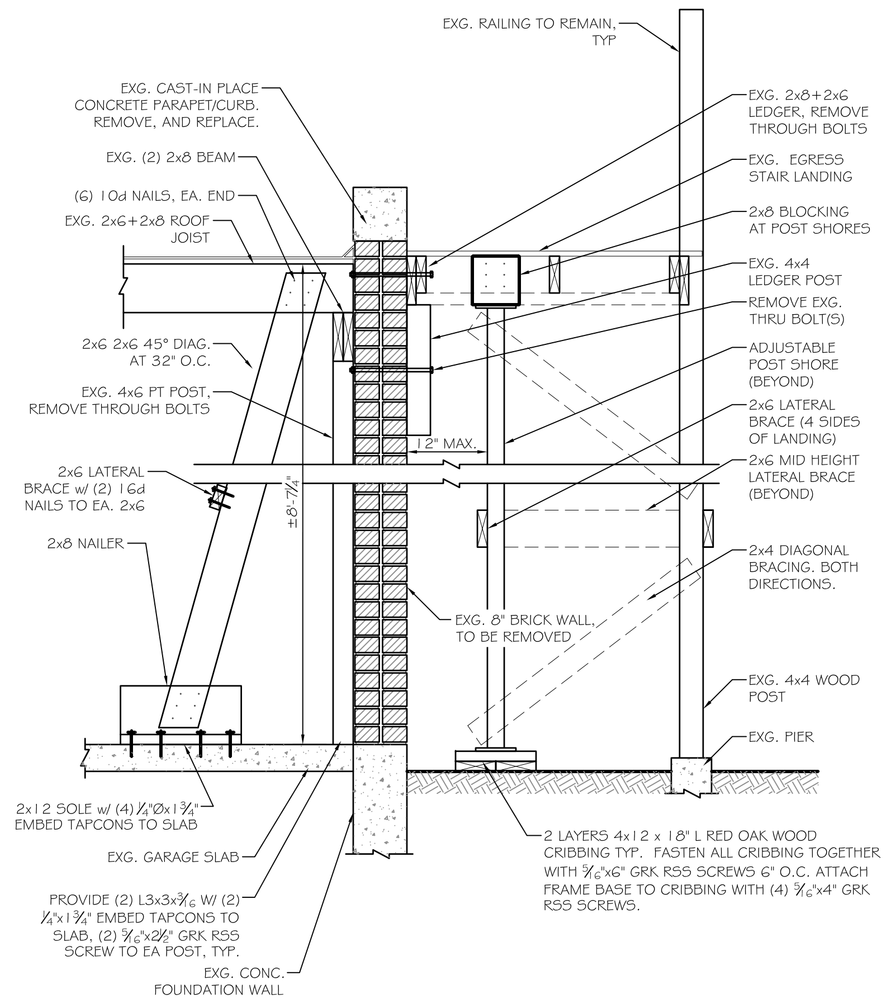

B2 TEMPORARY SHORING - NORTH WALL/STAIR

SCALE: 3/4"= 1'-0"

B1

A2

A1

STATE OF MAINE
AARON S. WILSON
No. 10429
LICENSED
PROFESSIONAL ENGINEER

ASSOCIATED DESIGN PARTNERS INC.

80 Leighton Road
Falmouth, Maine 04105

Office: (207) 878-1751
Fax: (207) 878-1788
E-Mail: adp@adpengineering.com

THIS DRAWING, DESIGN AND ELECTRONIC FILE ARE THE PROPERTY OF ASSOCIATED DESIGN PARTNERS, INC. THE REPRODUCTION, COPYING OR ANY OTHER USE OF THIS DOCUMENT WITHOUT WRITTEN CONSENT IS PROHIBITED.

PROJECT: 1 GRANT ST.
PORTLAND, MAINE
FOR:

SHEET TITLE: DEMOLITION / SHORING DETAILS
ISSUED FOR PERMITTING

REVISIONS

No.	BY	DESCRIPTION	DATE
1			
2			
3			
4			
5			
6			
7			
8			

DATE : 1-22-14
SCALE : AS NOTED
DESIGN BY: ASW
DRAWN BY: RSC
FILE #: 14001-A101.DWG
PROJECT NUMBER: 14001
SHEET NO: D2