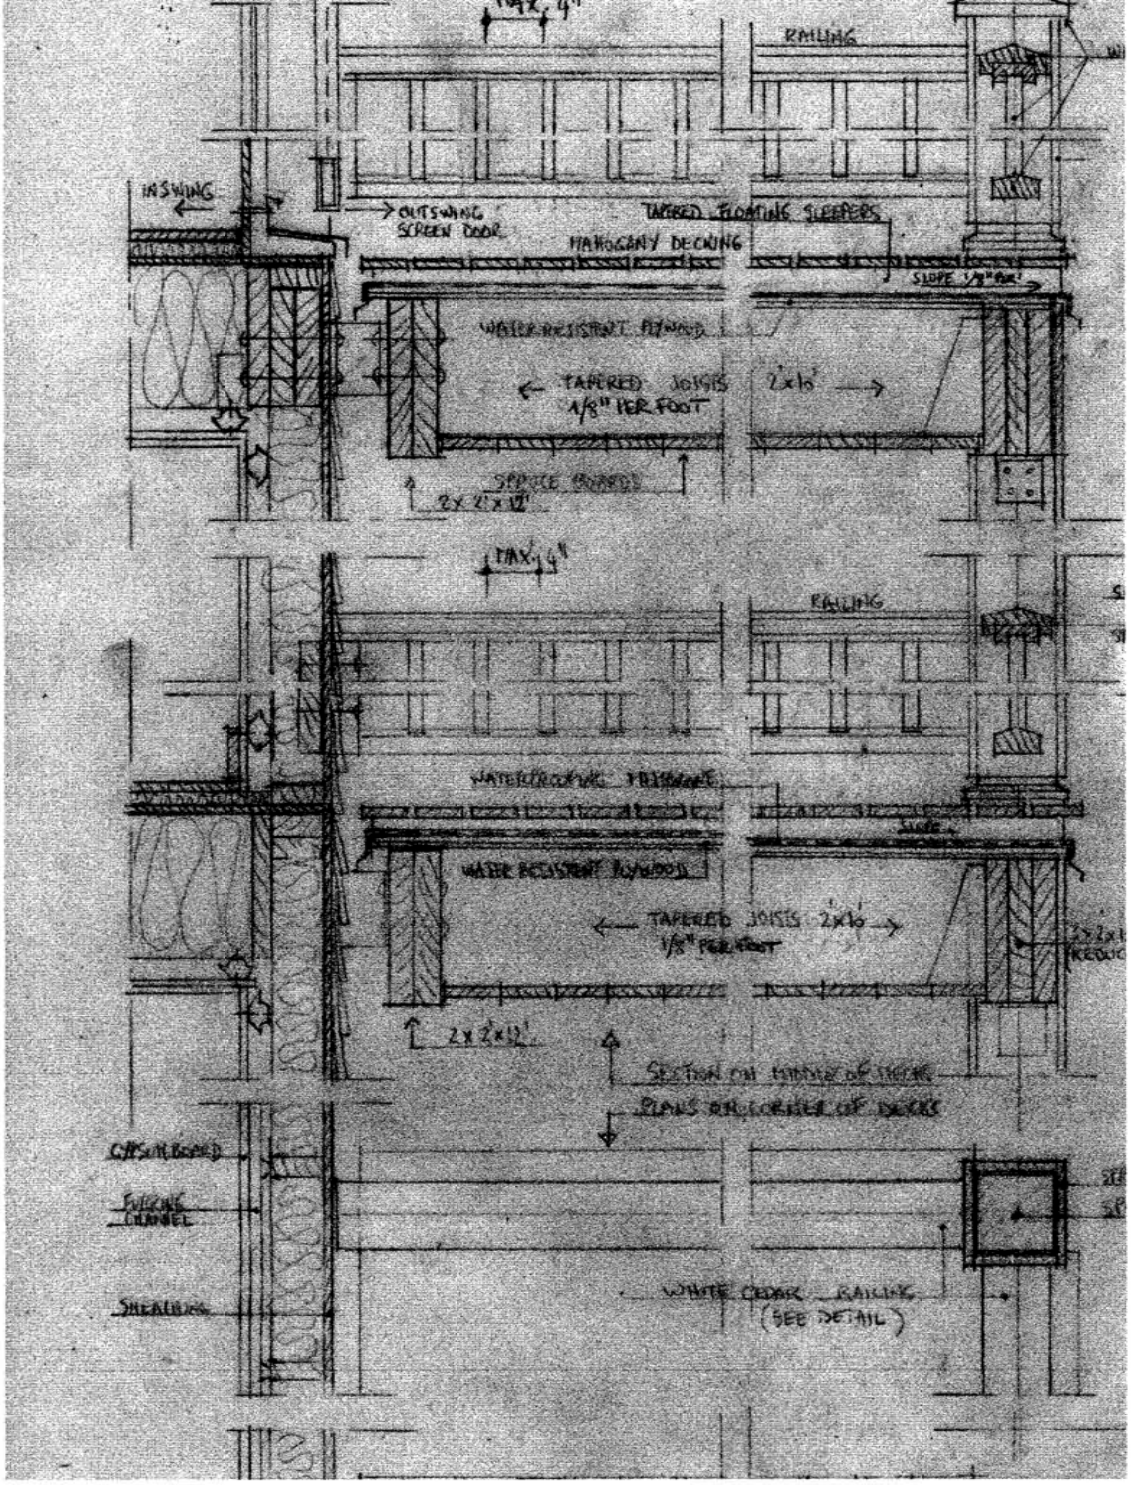
RAILING
INSWING
OUTSWING SCREEN DOOR
TAPERED FLOATING SLEEPERS
MAHOGANY DECKING
SLOPE 1/8" PER FOOT
WATER RESISTANT PLYWOOD
TAPERED JOISTS 2x10
1/8" PER FOOT
2x 2'x12'
MAX. 4"
RAILING
WATERPROOFING MEMBRANE
WATER RESISTANT PLYWOOD
TAPERED JOISTS 2x10
1/8" PER FOOT
2x 2'x12'
SECTION ON MIDDLE OF DECKS
PLANS ON OUTSIDE OF DECKS
CANTILEVERED
FULCRUM CHANNEL
SHEATHING
WHITE CEDAR RAILING
(SEE DETAIL)