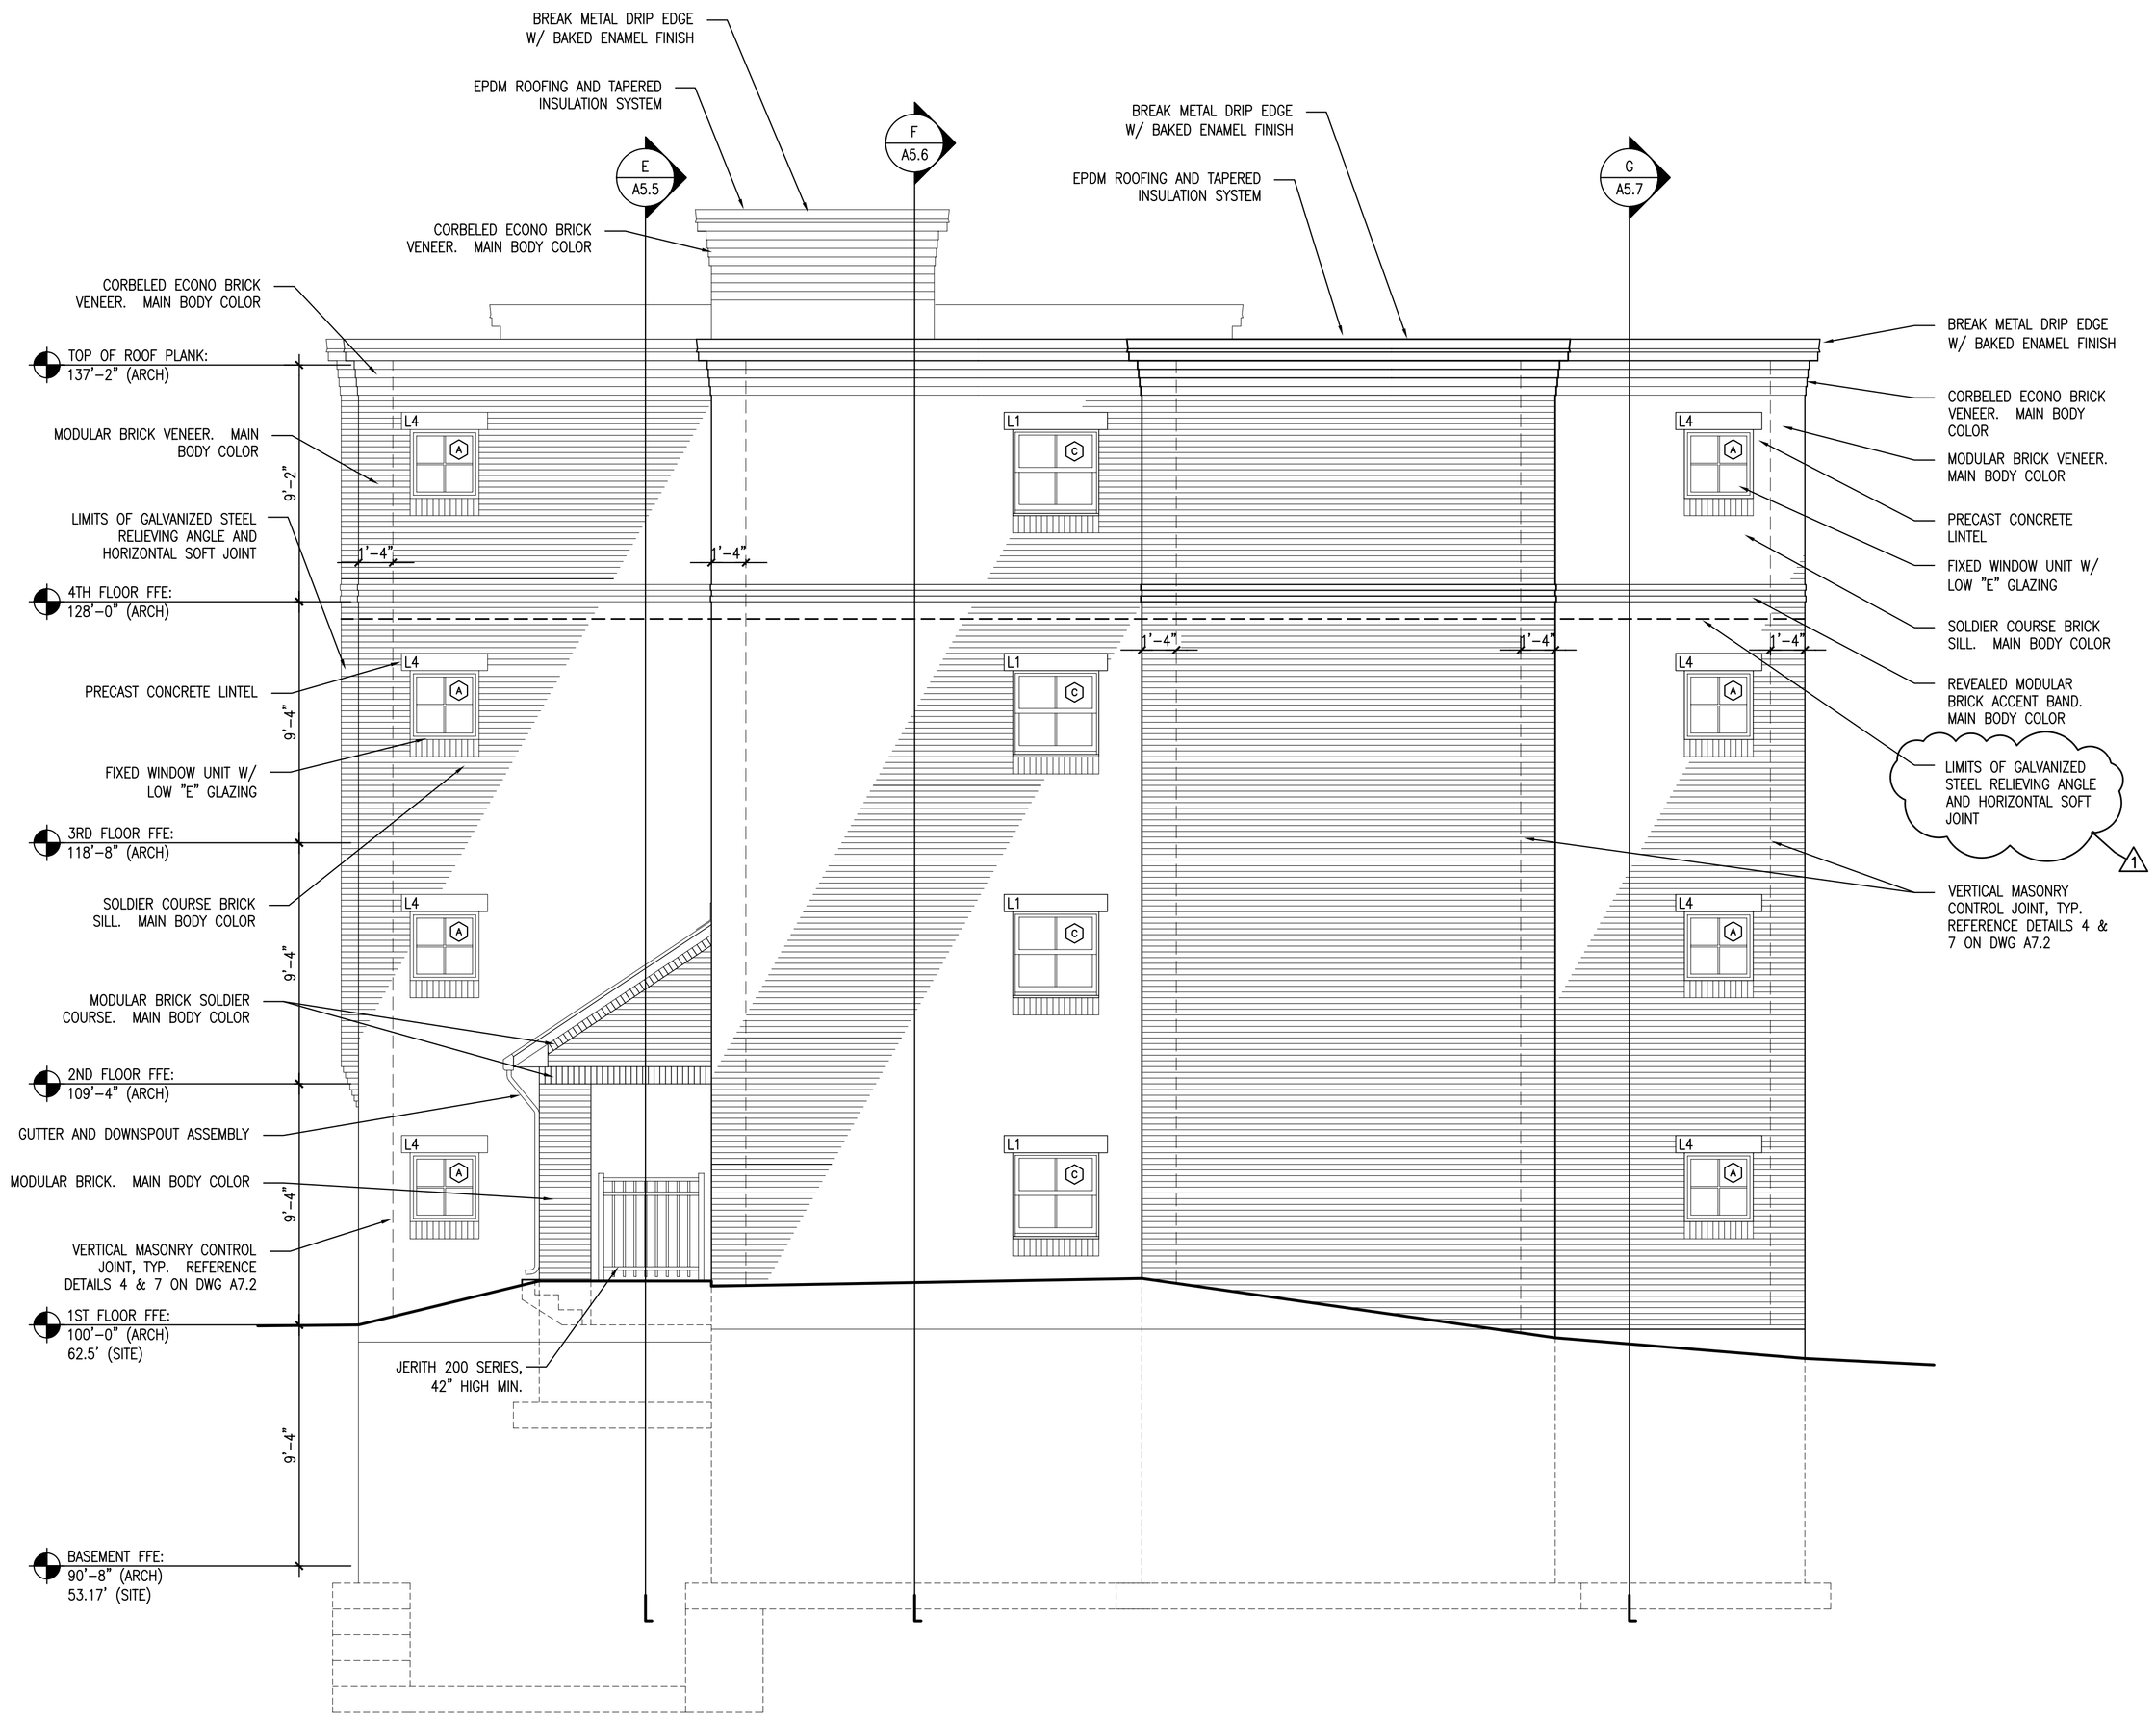

C BUILDING SECTION

REFERENCED FROM:

SCALE: 1/4" = 1'-0"

ISSUED FOR PERMITTING 12/10/04

CWS Architects

Architecture
Space Planning
Value Design

434 Cumberland Avenue
Portland, ME 04101
Phone: (207)774-4441
Fax: (207)774-4016

www.CWSarch.com

Owner:

CCYSRO, L.P.

c/o Cumberland County YMCA
70 Forest Ave Portland, ME 04101
(207) 874-1111

Client:

YMCA APARTMENTS at 231 HIGH STREET

High Street - Portland, Maine

Project No: 03407.ysh

Drawing Title:

EXTERIOR BUILDING ELEVATION

Scale: 1/4" : 1'-0"

Date: DECEMBER 10, 2004

Revisions:

1 VALUE ENGINEERING REV.S 12/10/04

Drawing Number:

A3.3