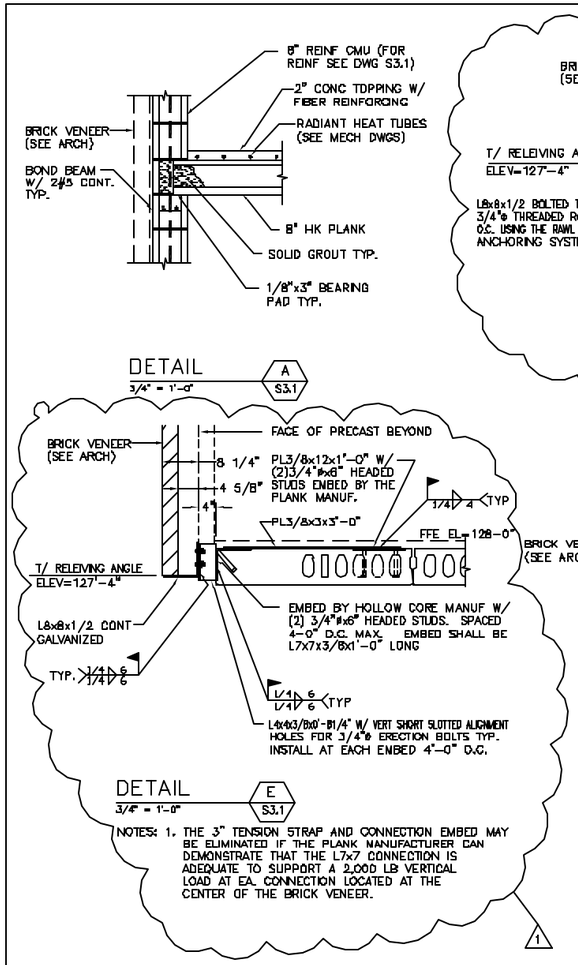

LINTEL SCHEDULE	
MASONRY OPENING	LINTEL SIZE
UP TO 3'-0"	L3 1/2x3 1/2x5/16
3'-1"-4'-6"	L4x3 1/2x5/16 (4" LEG VERT.)
4'-7"-6'-0"	L5x3 1/2x5/16 (5" LEG VERT.)
6'-1"-8'-0"	L6x3 1/2x5/16 (6" LEG VERT.)

NOTES:

1. PROVIDE LINTELS OVER ALL OPENINGS EXCEPT WHERE LINTEL BLOCKS ARE
2. PROVIDE ONE ANGLE FOR EACH 4" OF WALL THICKNESS. FOR 6" WALLS, PROVIDE WT OR BUILT-UP SECTION WITH PROPERTIES EQUAL TO OR GREATER THAN 1 1/2 TIMES THE ANGLE PROPERTIES FOR A 4" WALL THICKNESS.
3. PROVIDE 8" OF BEARING @ EACH END OF ALL LINTELS.
4. ALL EXTERIOR LINTELS SHALL BE HOT-DIPPED GALVANIZED.

ISSUED FOR PERMITTING

CWS Architects
Architecture
Space Planning
Value Design
414 Cumberland Avenue
Portland, ME 04101
Phone: (207)774-4441
Fax: (207)774-4014
www.CWSarch.com

Owner:

CCYGRO, LP.
c/o Cumberland County YMCA
70 Forest Ave Portland, ME 04101
(207) 874-1111

Client:

YMCA APARTMENTS
at 291
HIGH STREET
High Street - Portland, Maine

Project No: 220161

Drawing Title:
FRAMING DETAILS

Scale: 3/4"=1'-0"
Date: DECEMBER 10, 2004

Revisions:
1 VALUE ENGINEERING REVISIONS

Drawing Number:
S3.2