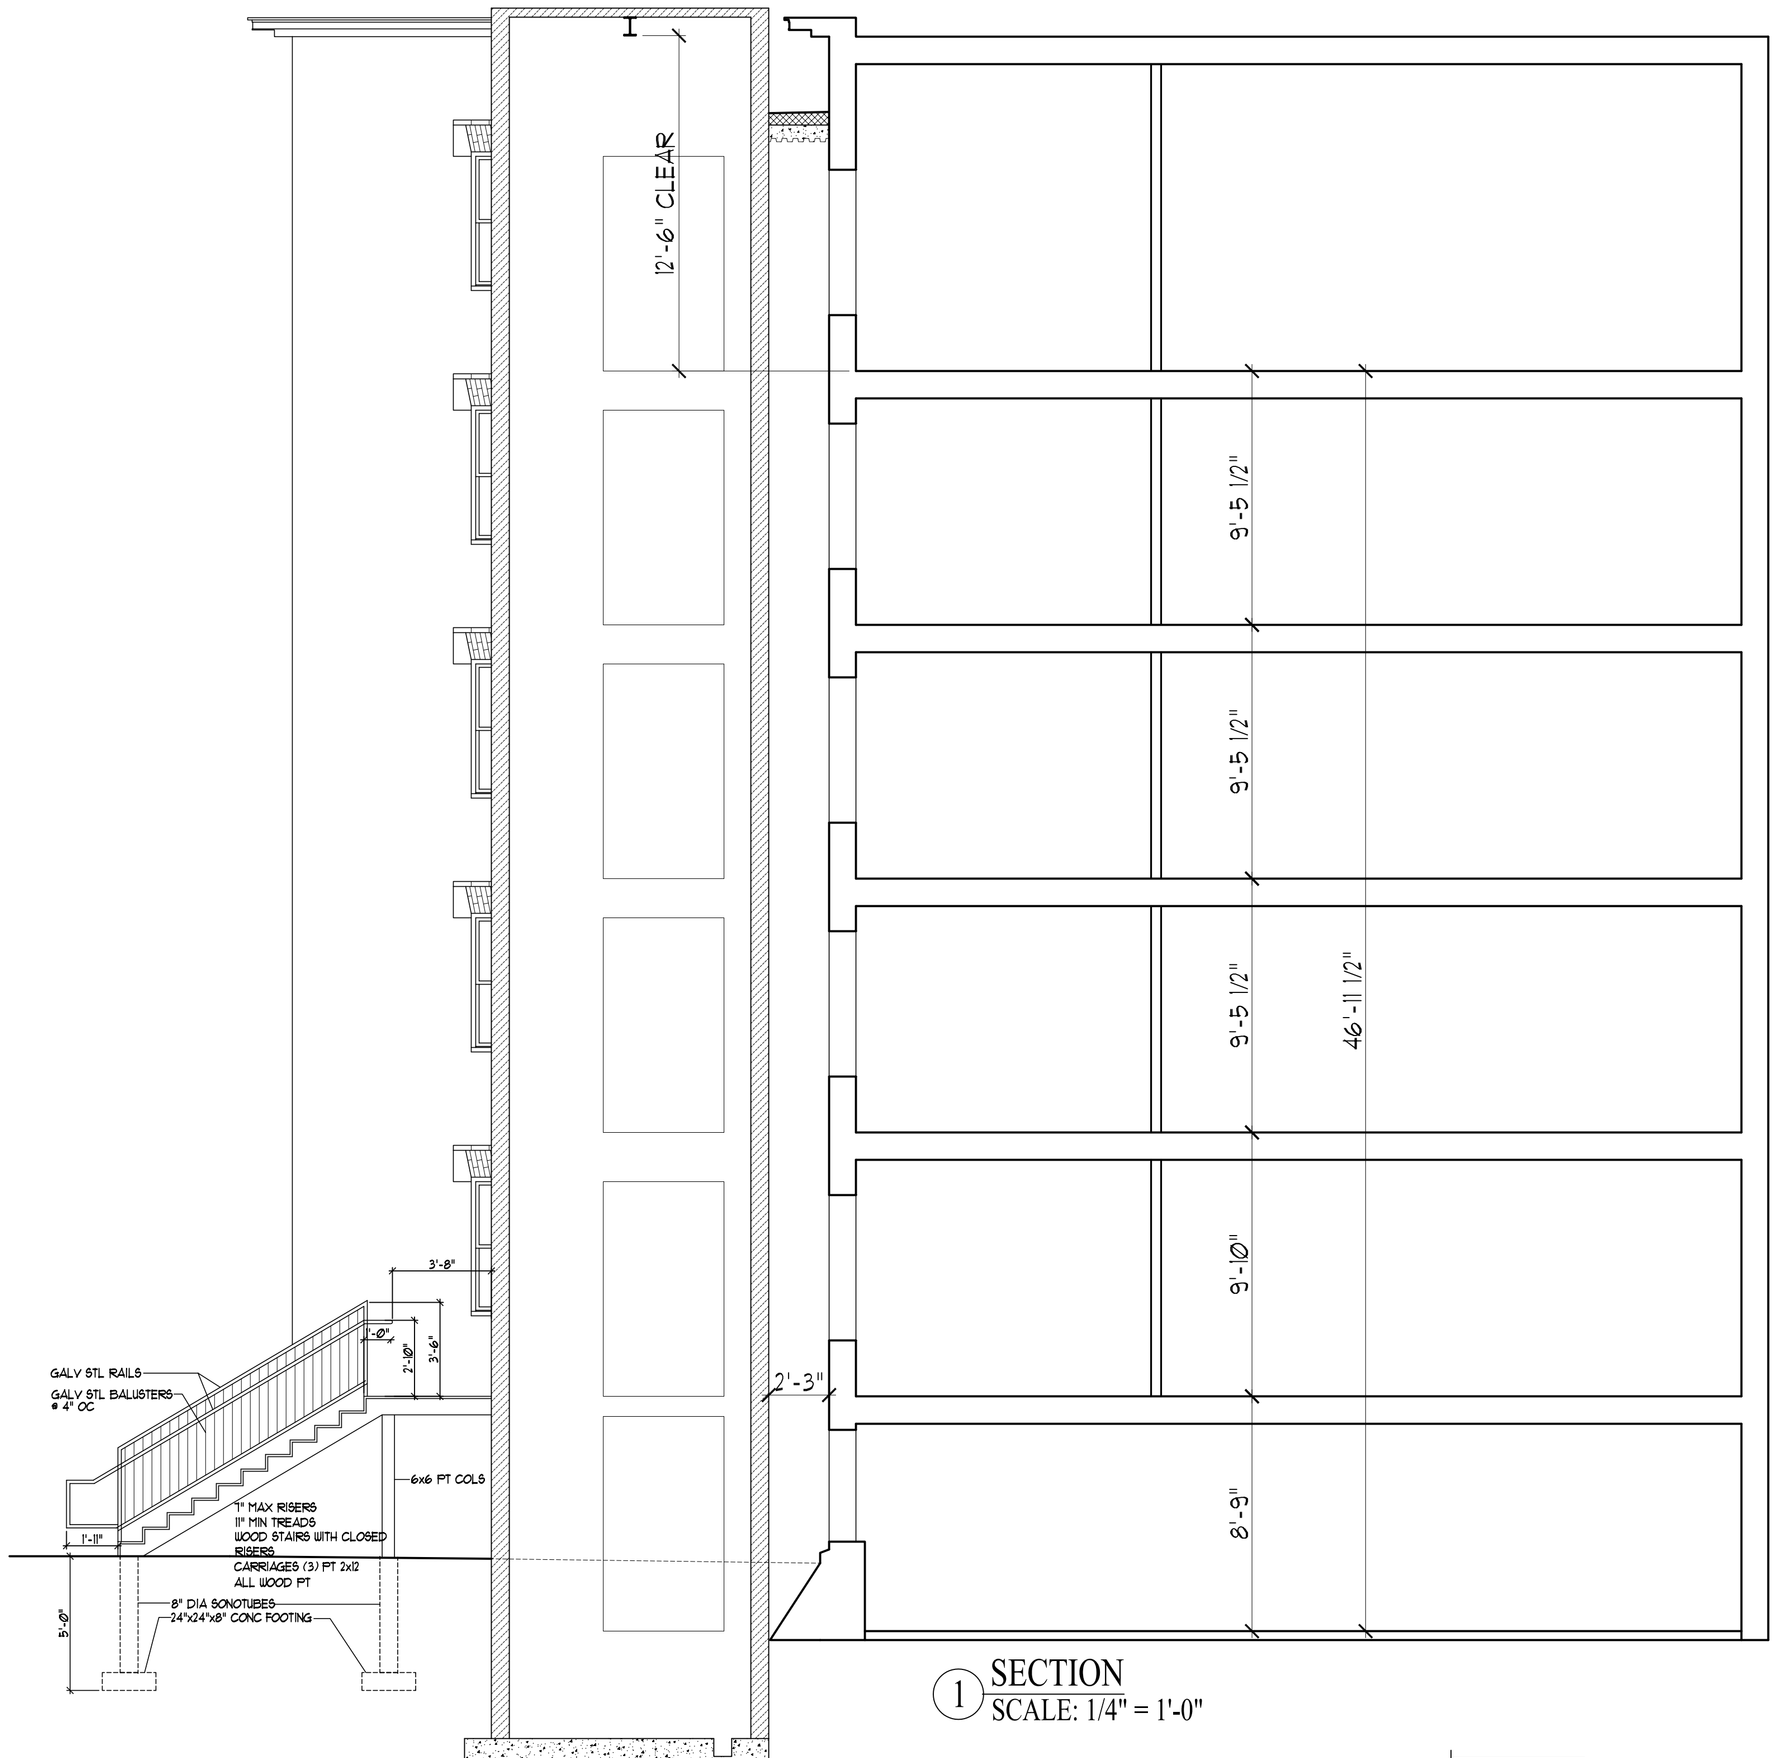

1 SECTION
SCALE: 1/4" = 1'-0"

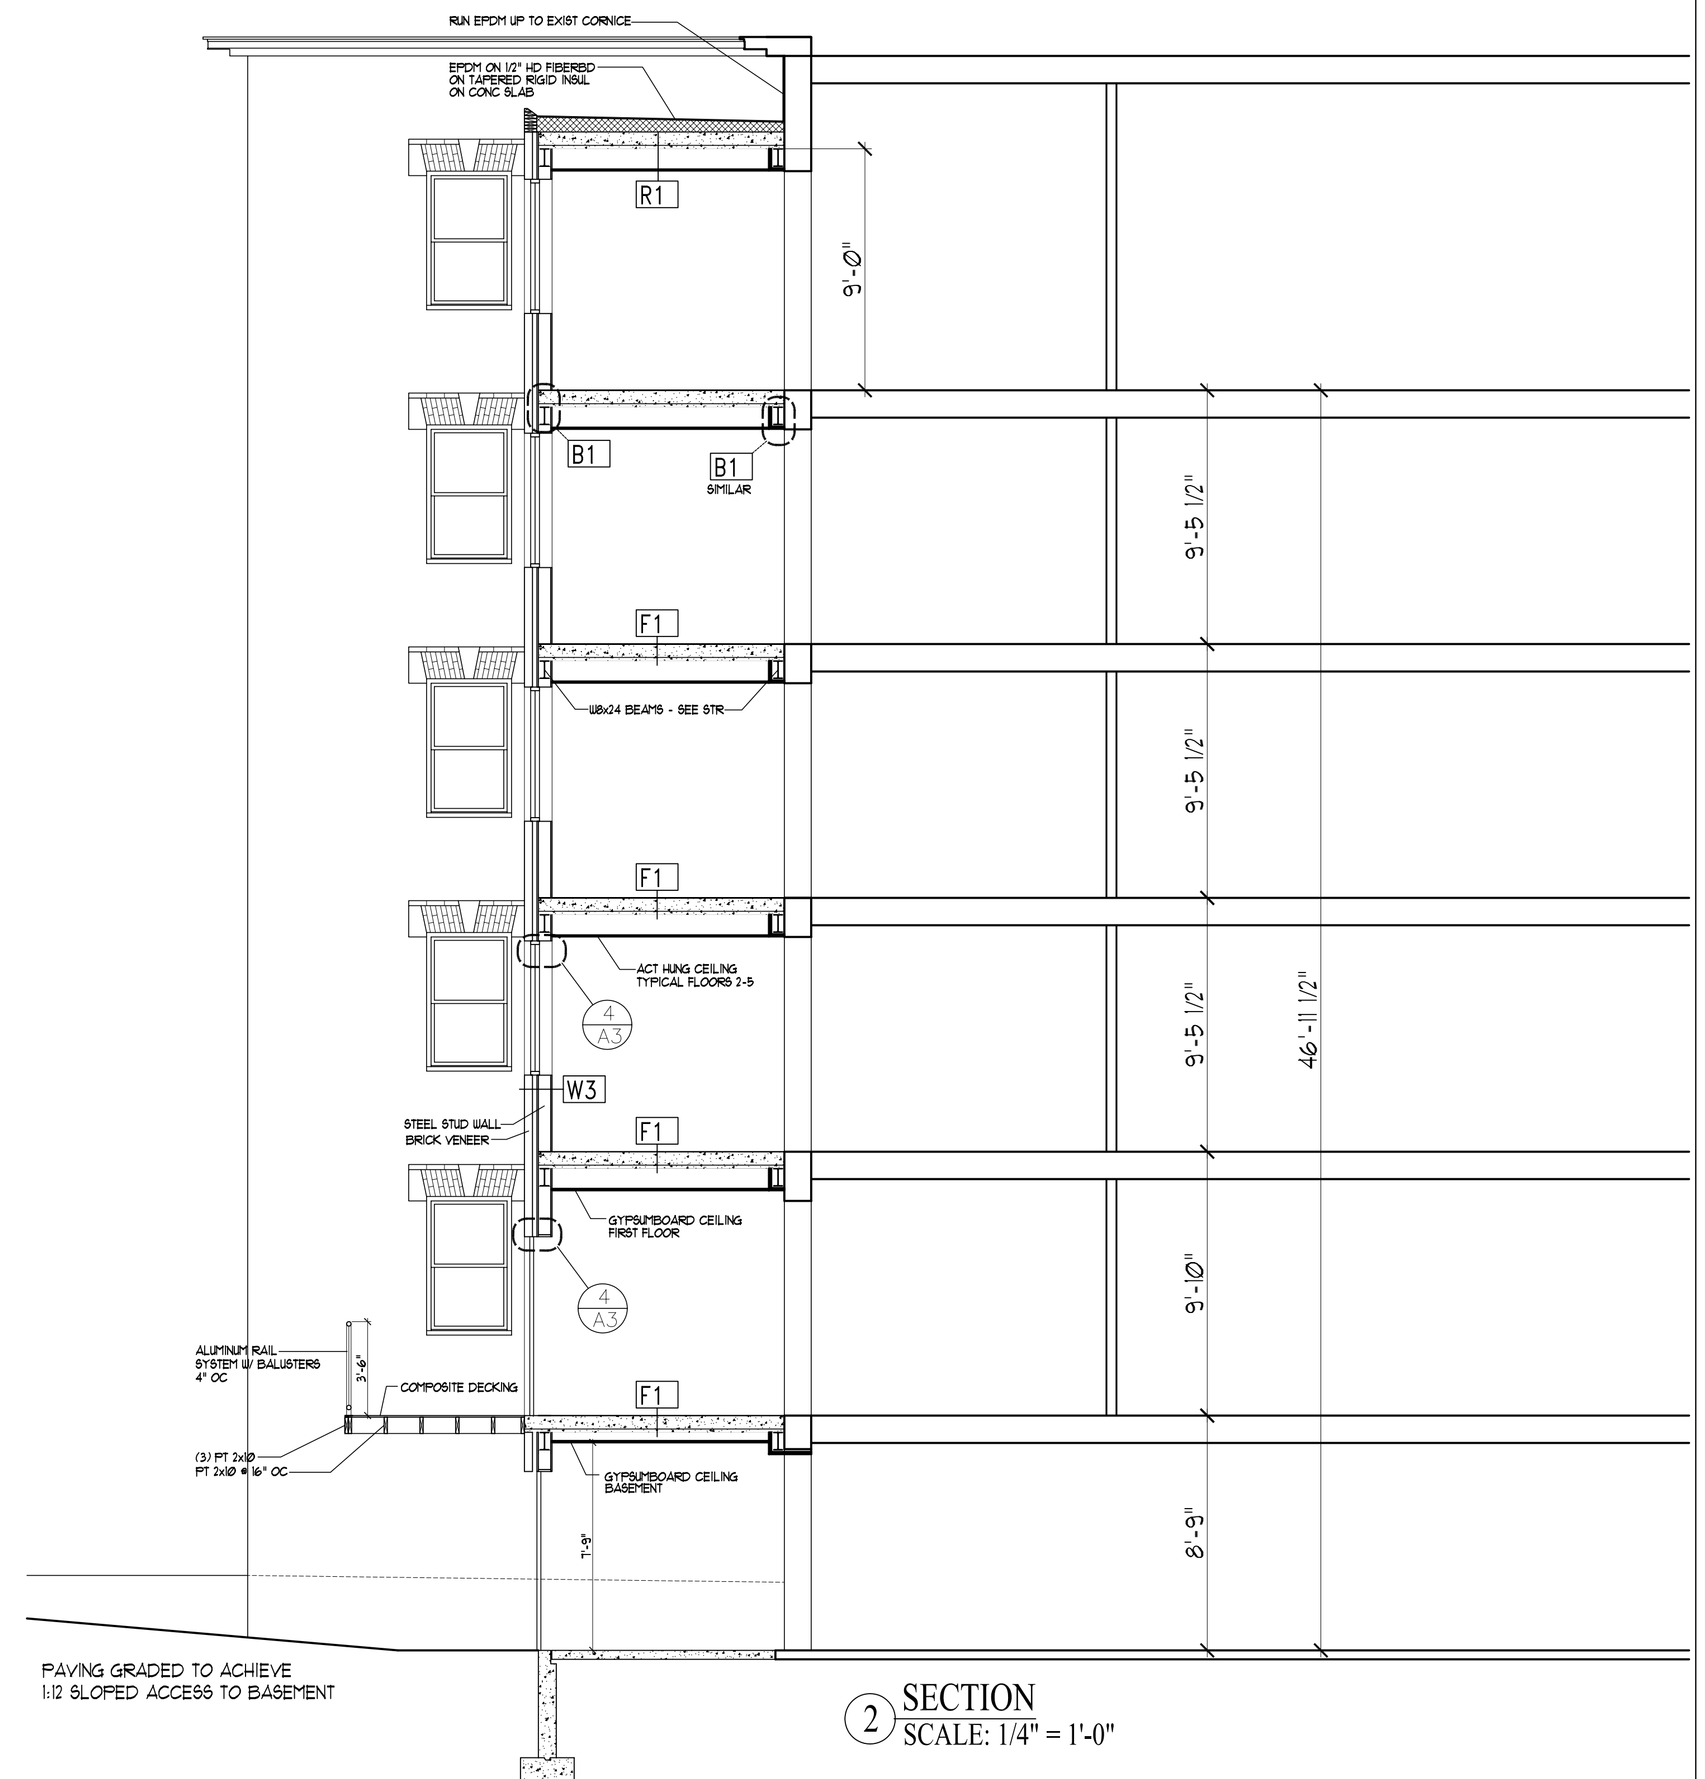

2 SECTION
SCALE: 1/4" = 1'-0"

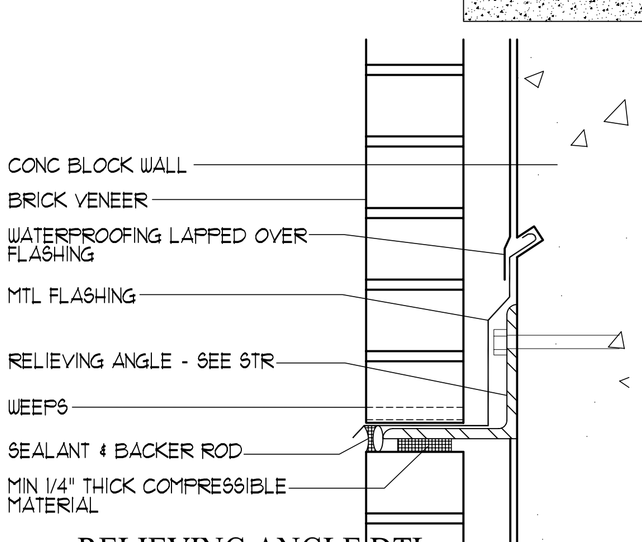

3 RELIEVING ANGLE DTL
SCALE: 3" = 1'-0"

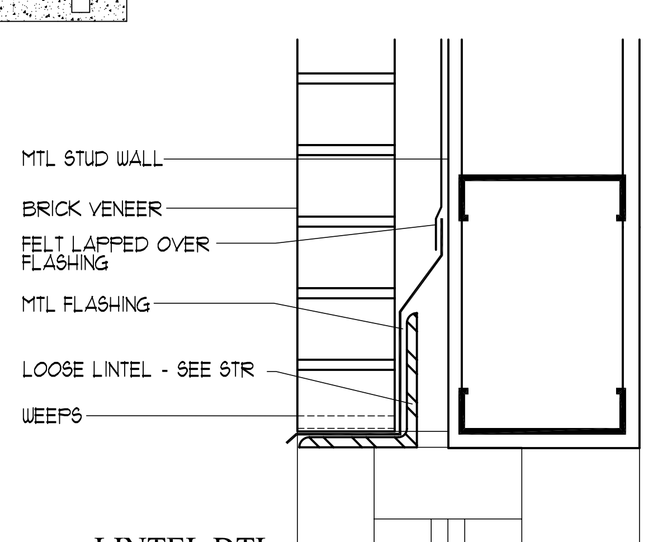

4 LINTEL DTL
SCALE: 3" = 1'-0"

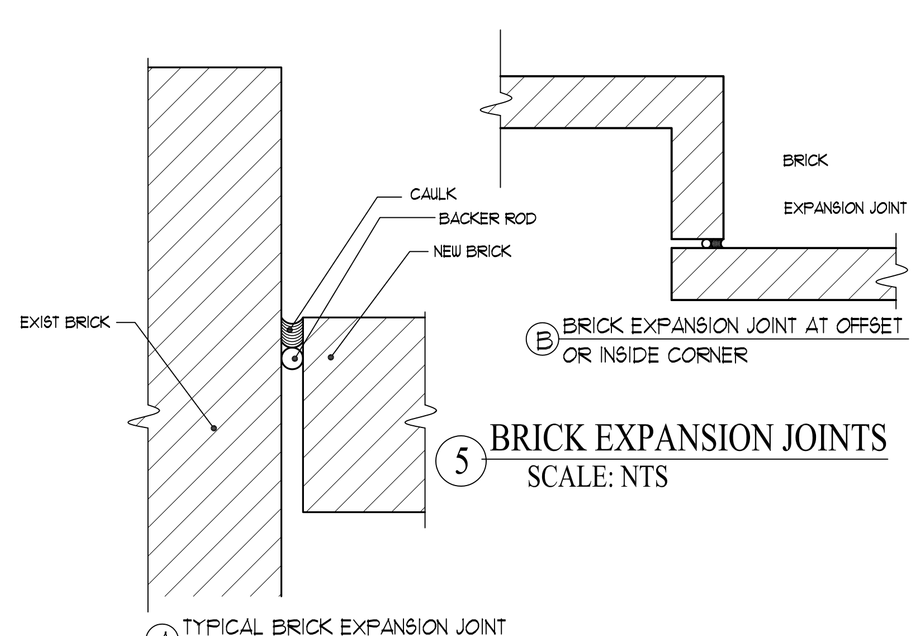

B BRICK EXPANSION JOINT AT OFFSET OR INSIDE CORNER

A TYPICAL BRICK EXPANSION JOINT

5 BRICK EXPANSION JOINTS
SCALE: NTS

DOOR SCHEDULE

DOOR #	SIZE WIDTH x HEIGHT x THICKNESS	TYPE	DOOR MATERIAL	THRESH	FRAME MATERIAL	LABEL	REMARKS
1	3'-0" X 6'-8" X 1 3/4"	1	METAL	ALUMN	MTL	1 1/2 HR	DOOR TO HAVE CLOSER
2	3'-0" X 6'-8" X 1 3/4"	2	ALUMINUM & GLASS	ALUMN	MTL		DOOR TO HAVE CLOSER

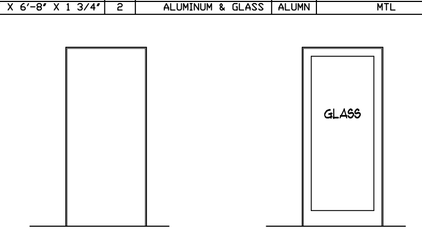

DOOR TYPE
Scale:1/4" =1'

WINDOW SCHEDULE

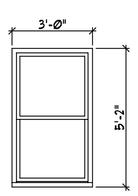

WINDOW A
WINDOWS TO MATCH EXIST

ARCHETYPE, P.A.
ARCHITECTS
48 Union Wharf Portland, Maine 04101
(207) 772-6022 Fax (207) 772-4056

Project:
BURNHAM TOWERS
419 CUMBERLAND AVE.
PORTLAND, MAINE

Revisions:

Scale 1/4" = 1'-0" 1/8" = 1'-0"

Date February 6, 2007

SECTIONS, DETAILS SCHEDULES

A3