Station 415

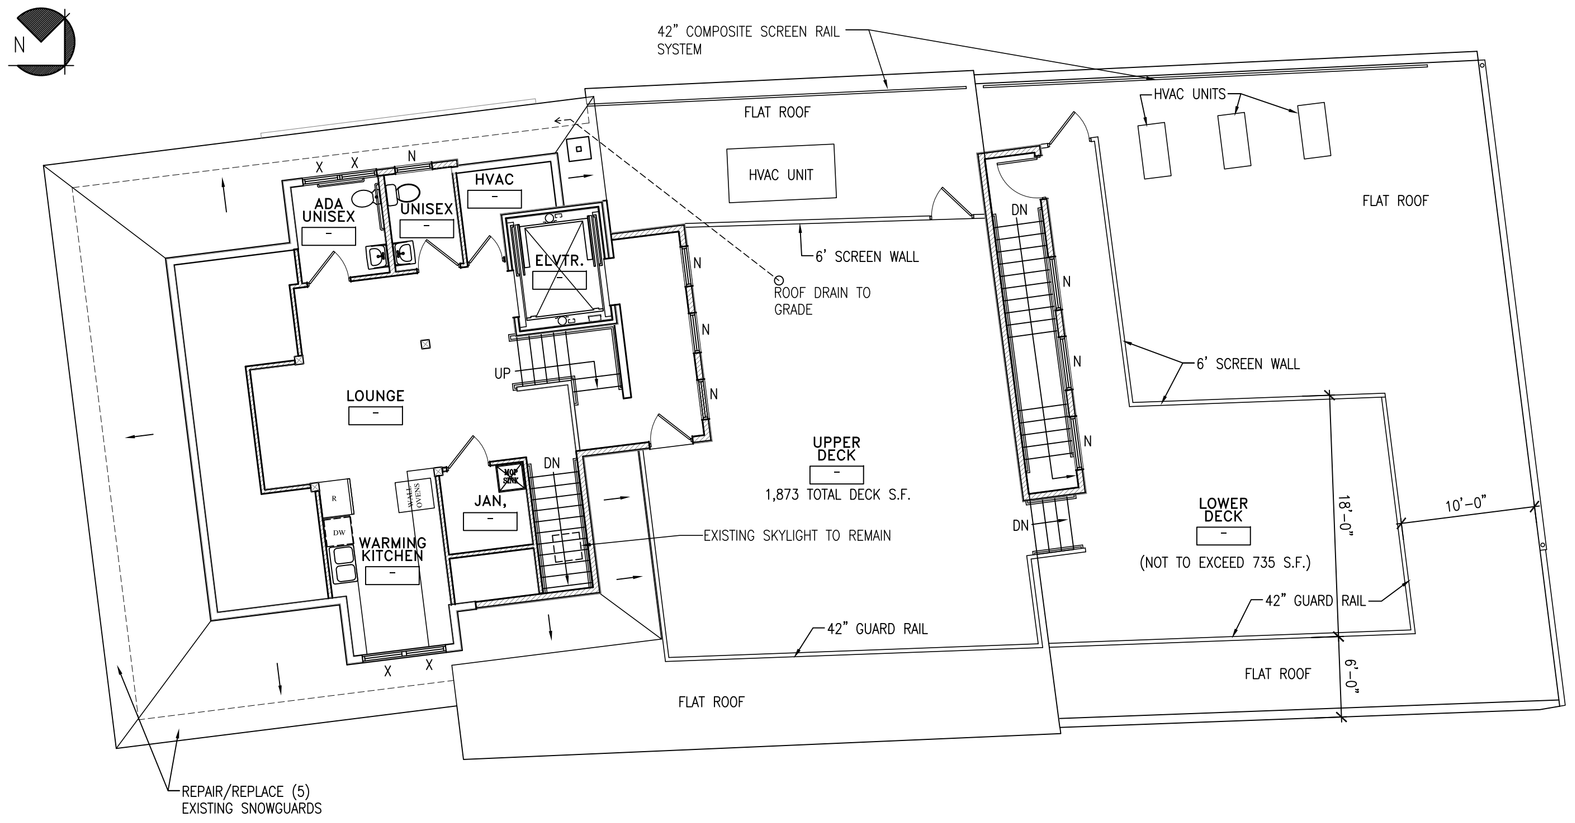

PENTHOUSE PLAN
SCALE: 1/8" = 1'-0"
1051sf Gross Area

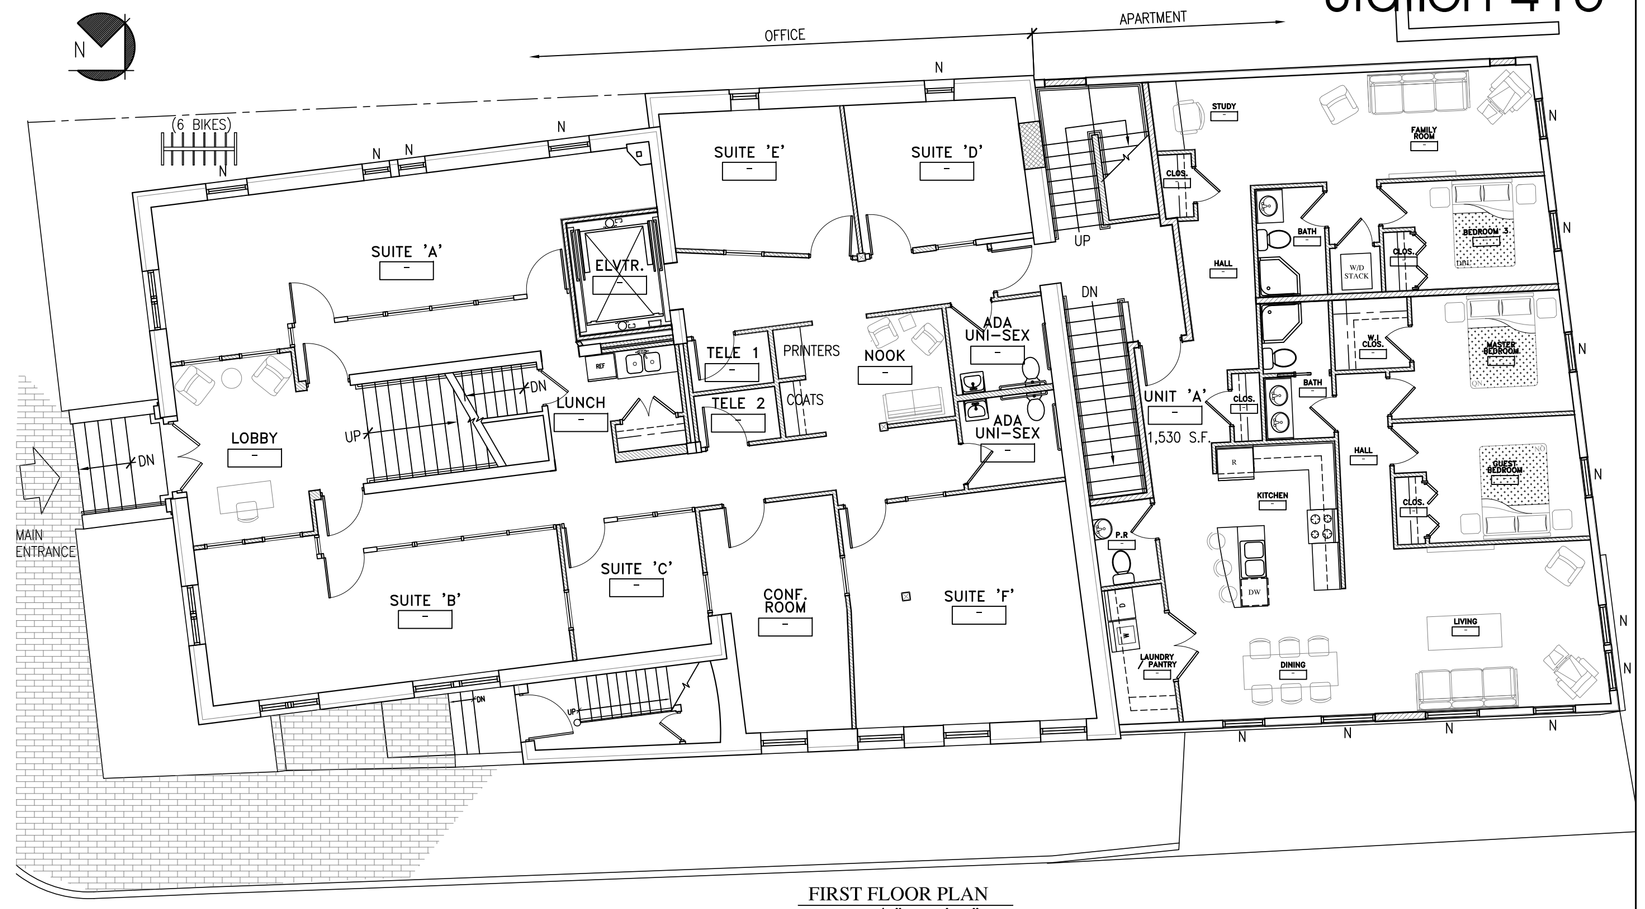

FIRST FLOOR PLAN
SCALE: 1/8" = 1'-0"
4929sf Gross Area

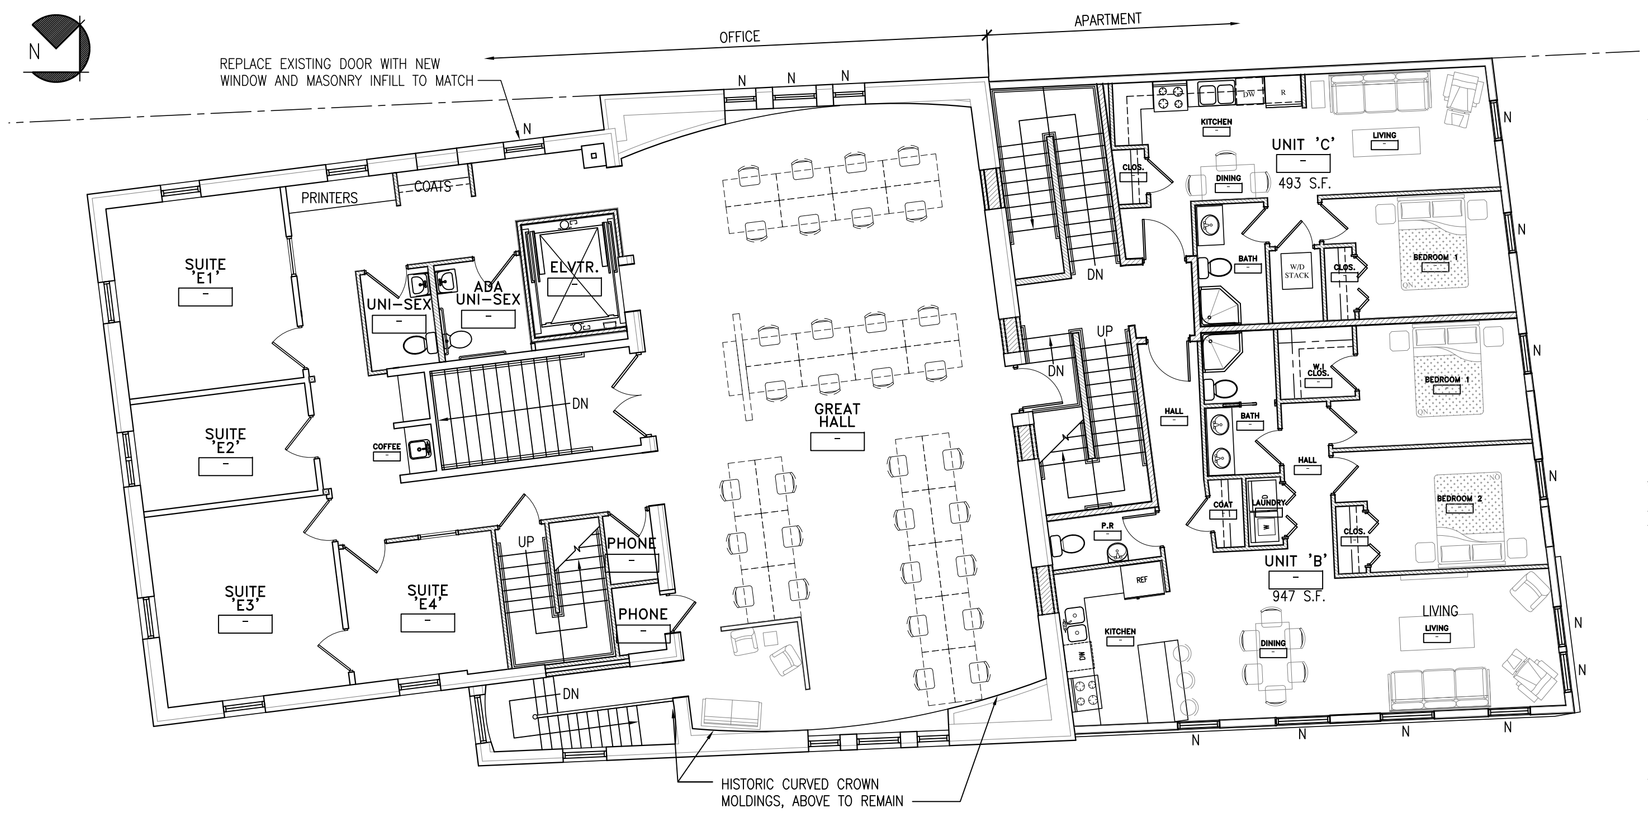

SECOND FLOOR PLAN
SCALE: 1/8" = 1'-0"
4929sf Gross Area

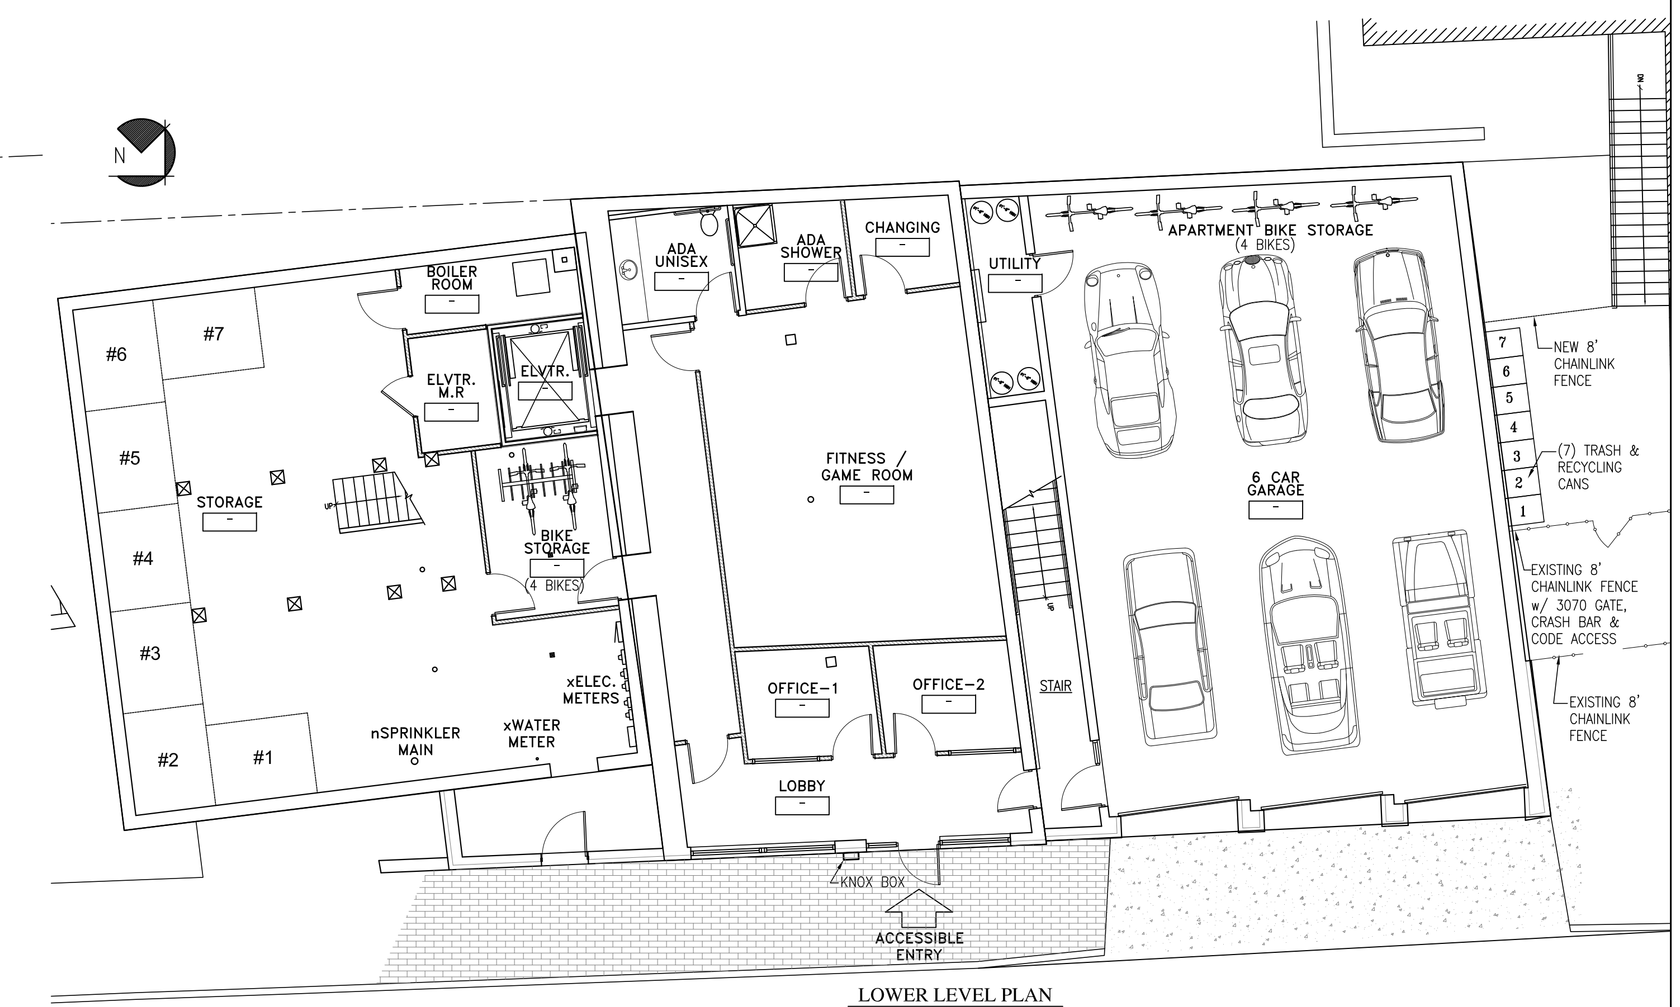

LOWER LEVEL PLAN
SCALE: 1/8" = 1'-0"
4836sf Gross Area

FOREST AVENUE

06-08-16

ALPHAarchitects
17 CHESTNUT STREET
PORTLAND, ME 04101
PHONE: 207.761.9500
FAX: 207.761.9595
design@alphaarchitects.com

COPYRIGHT
Reuse or reproduction of the contents of this document is not permitted without written permission of ALPHA ARCHITECTS

REGISTERED ARCHITECT
MARK C. GEDNALSKE
NO. 3003
STATE OF MAINE

415 Cumberland Avenue
04101

Station 415
415 Cumberland Avenue
Portland, ME.

JOB: 16110

ISSUE DATE	
PRELIM	01-17-16
SFMO	-
CD's	-
REV. 1	-
REV. 2	-
PRINT	06-08-16

BASEMENT, 1st FL., 2nd FL. & PENTHOUSE PLANS

A1.0