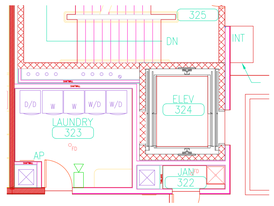

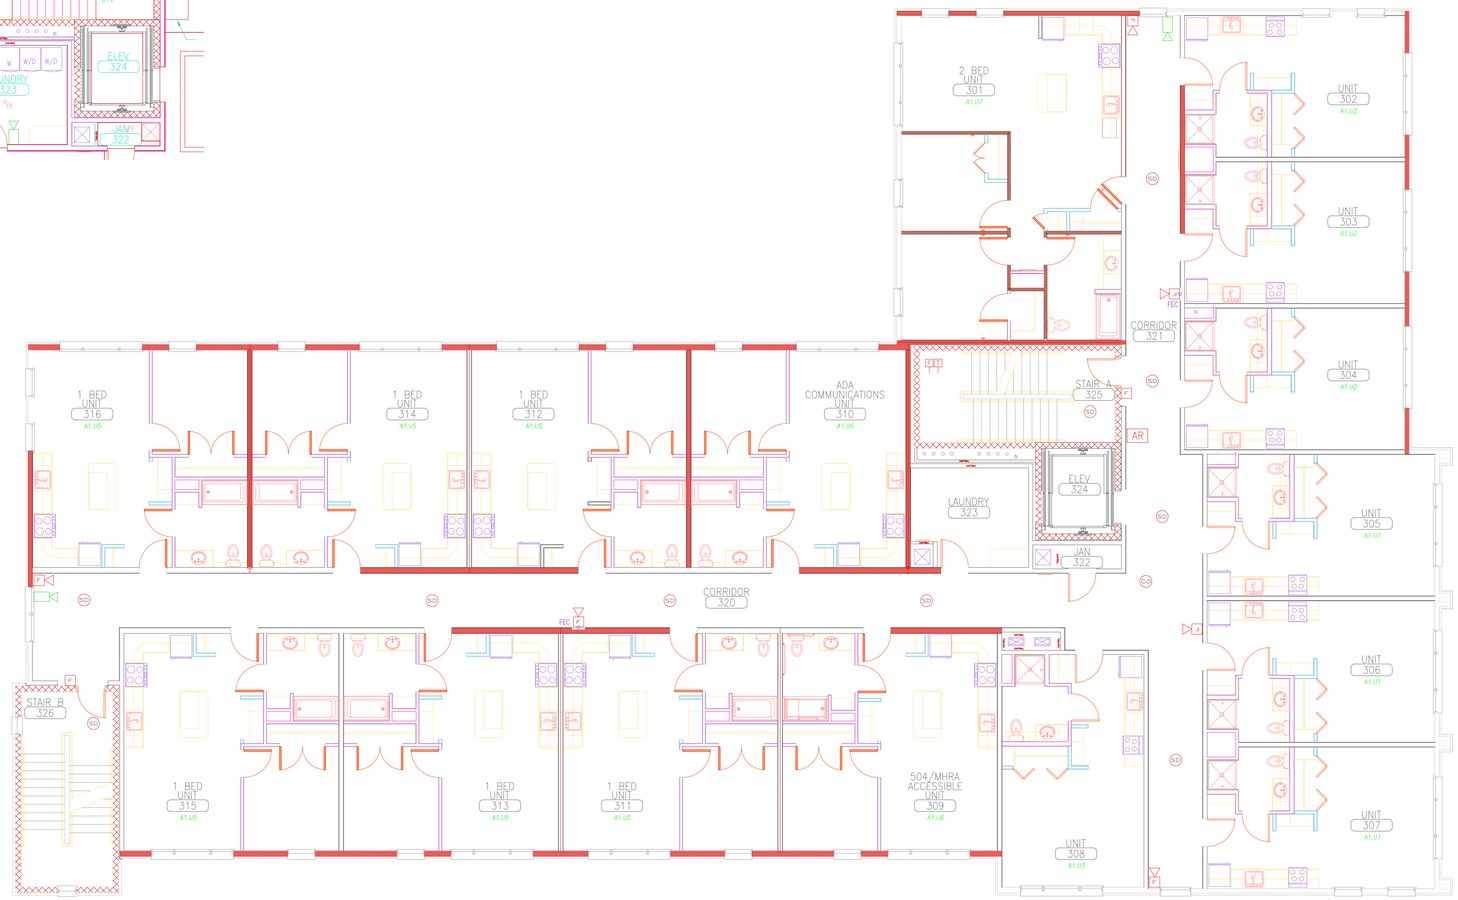

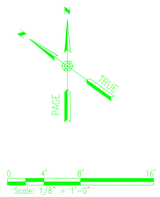

CWS
Architects

BENNETT
ENGINEERING
MECHANICAL • ELECTRICAL
(207) 865-9475

OWNER / DEVELOPER

AVESTA 409
CUMBERLAND LP

C/O AVESTA HOUSING
307 CUMBERLAND AVENUE
PORTLAND ME

PROJECT TITLE

409 CUMBERLAND AVENUE
PORTLAND ME

409 CUMBERLAND AVENUE
PORTLAND ME

DRAWING TITLE

CWS PROJ. NO.: 11.449

REVISION DESCRIPTION	DATE
1 – ASI #1, REVISIONS TO ROOF	12/20/2013

DRAWING NUMBER

SCALE:

DATE: 09/16/2013

C:\Users\jackson.david\Desktop\Projects\409 Cumberland Ave\Fire Cold\Floor Plans\L2-3