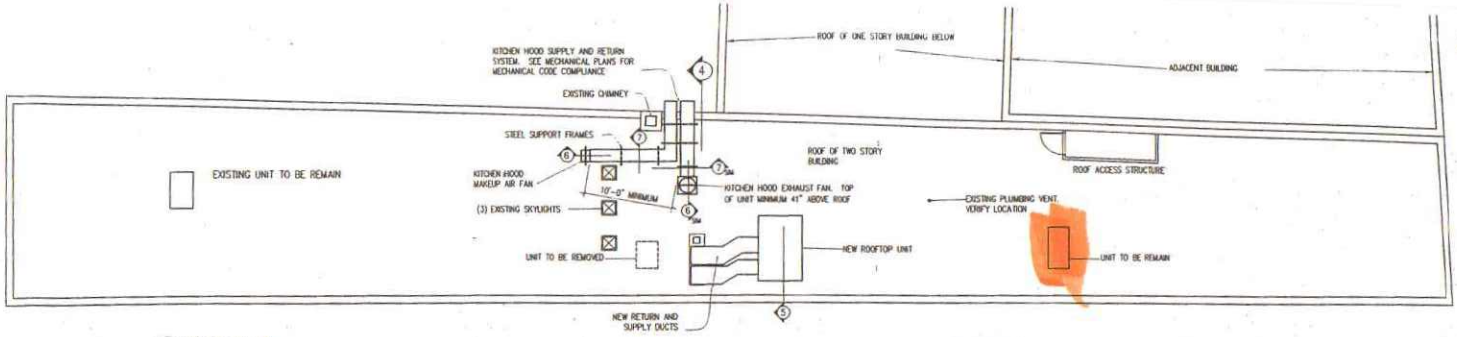

3 ROOF PLAN
1/8" = 1'-0"

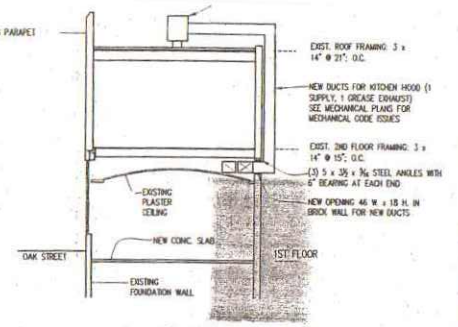

4 SCHEMATIC SECTION
1/8" = 1'-0"

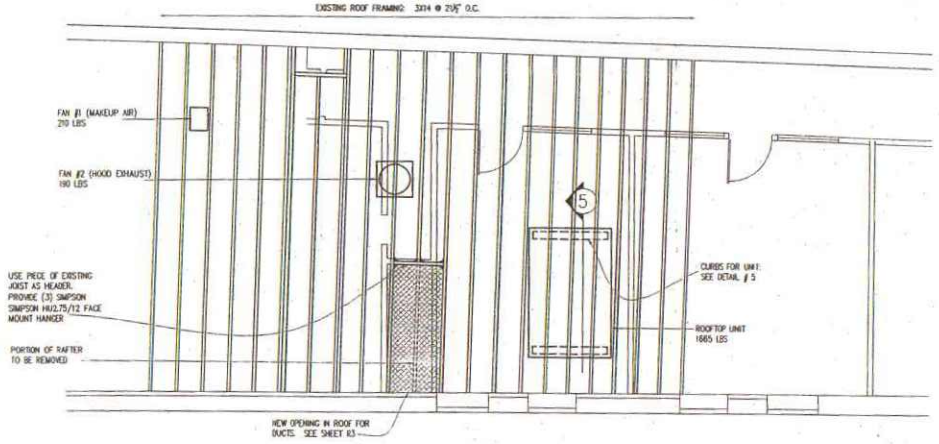

7 PARTIAL ROOF FRAMING
1/4" = 1'-0"

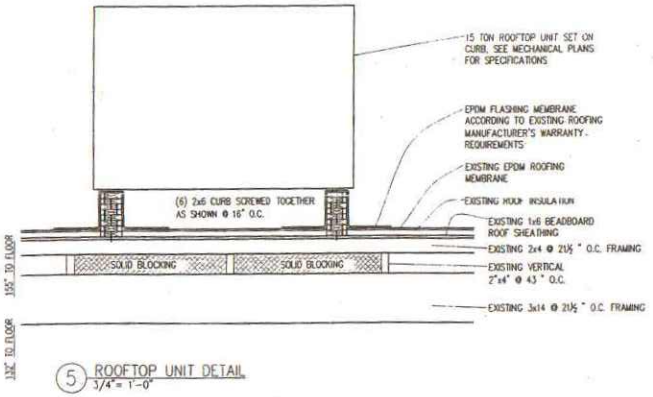

5 ROOFTOP UNIT DETAIL
3/4" = 1'-0"

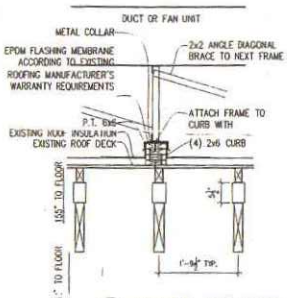

6 ROOFTOP UNIT DETAIL
3/4" = 1'-0"

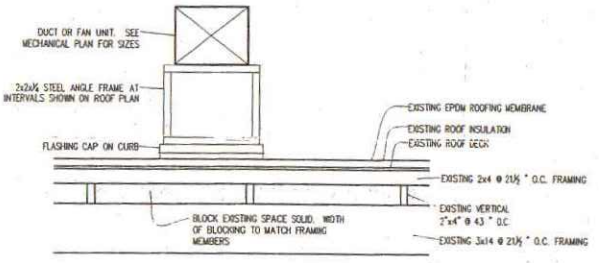

7 ROOFTOP UNIT DETAIL
3/4" = 1'-0"

Owner: 551 CONGRESS STREET LLC
551 CONGRESS STREET
PORTLAND, MAINE

Project: 551 CONGRESS STREET
551 CONGRESS STREET

ARCHETYPE, P.A.
ARCHITECTS

Scale: see drawing
Checked By:
Date: 8/5/05
Drawn By:
Revisions:

Roof Plan and

R