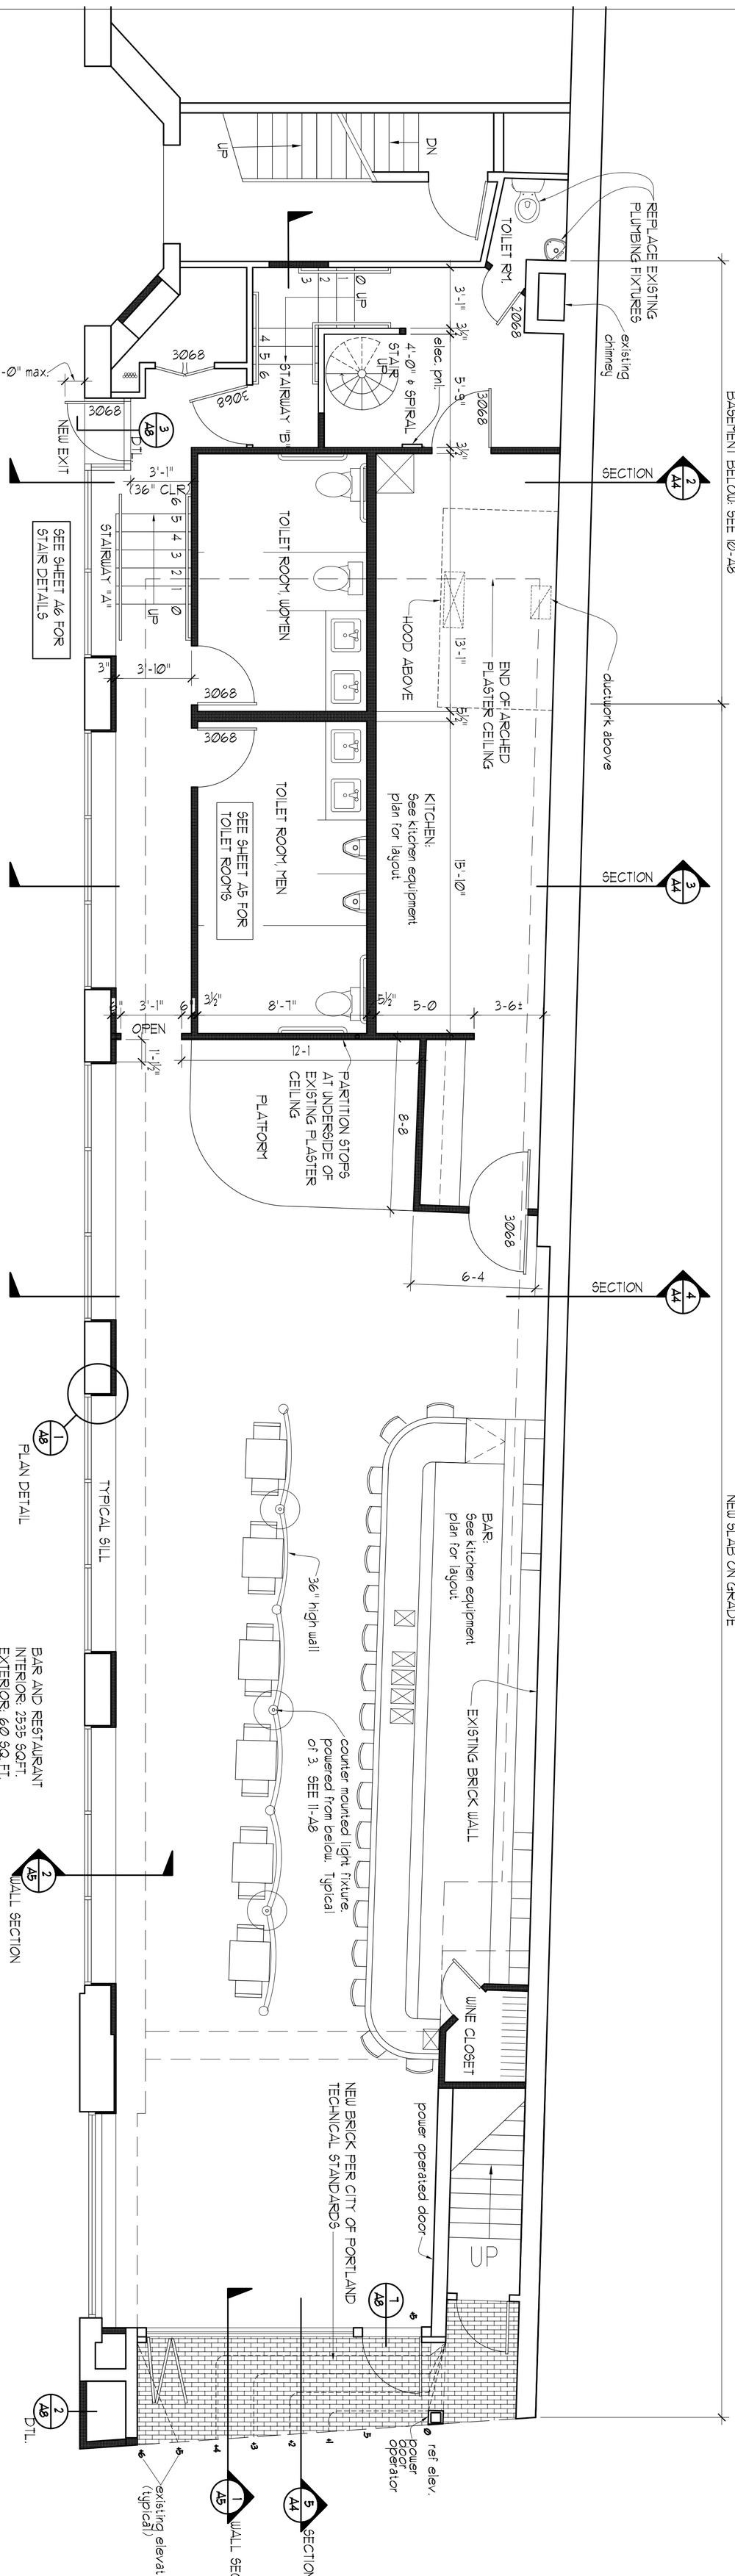

A2

SUBMITTED FOR PERMIT	Date 8/5/05	Scale see drawing	
Restaurant Floor Plan, Partial 2nd Floor Plan, Ceiling Framing, Platform Framing	Drawn By: Revisions:	Checked By:	

ARCHETYPE, P.A.
ARCHITECTS
48 Union Wharf Portland, Maine 04101
(207) 772-6022 Fax (207) 772-4056

Project:
551 CONGRESS STREET
551 CONGRESS STREET
PORTLAND, MAINE

Owner:
551 CONGRESS STREET LLC
551 CONGRESS STREET
PORTLAND, MAINE