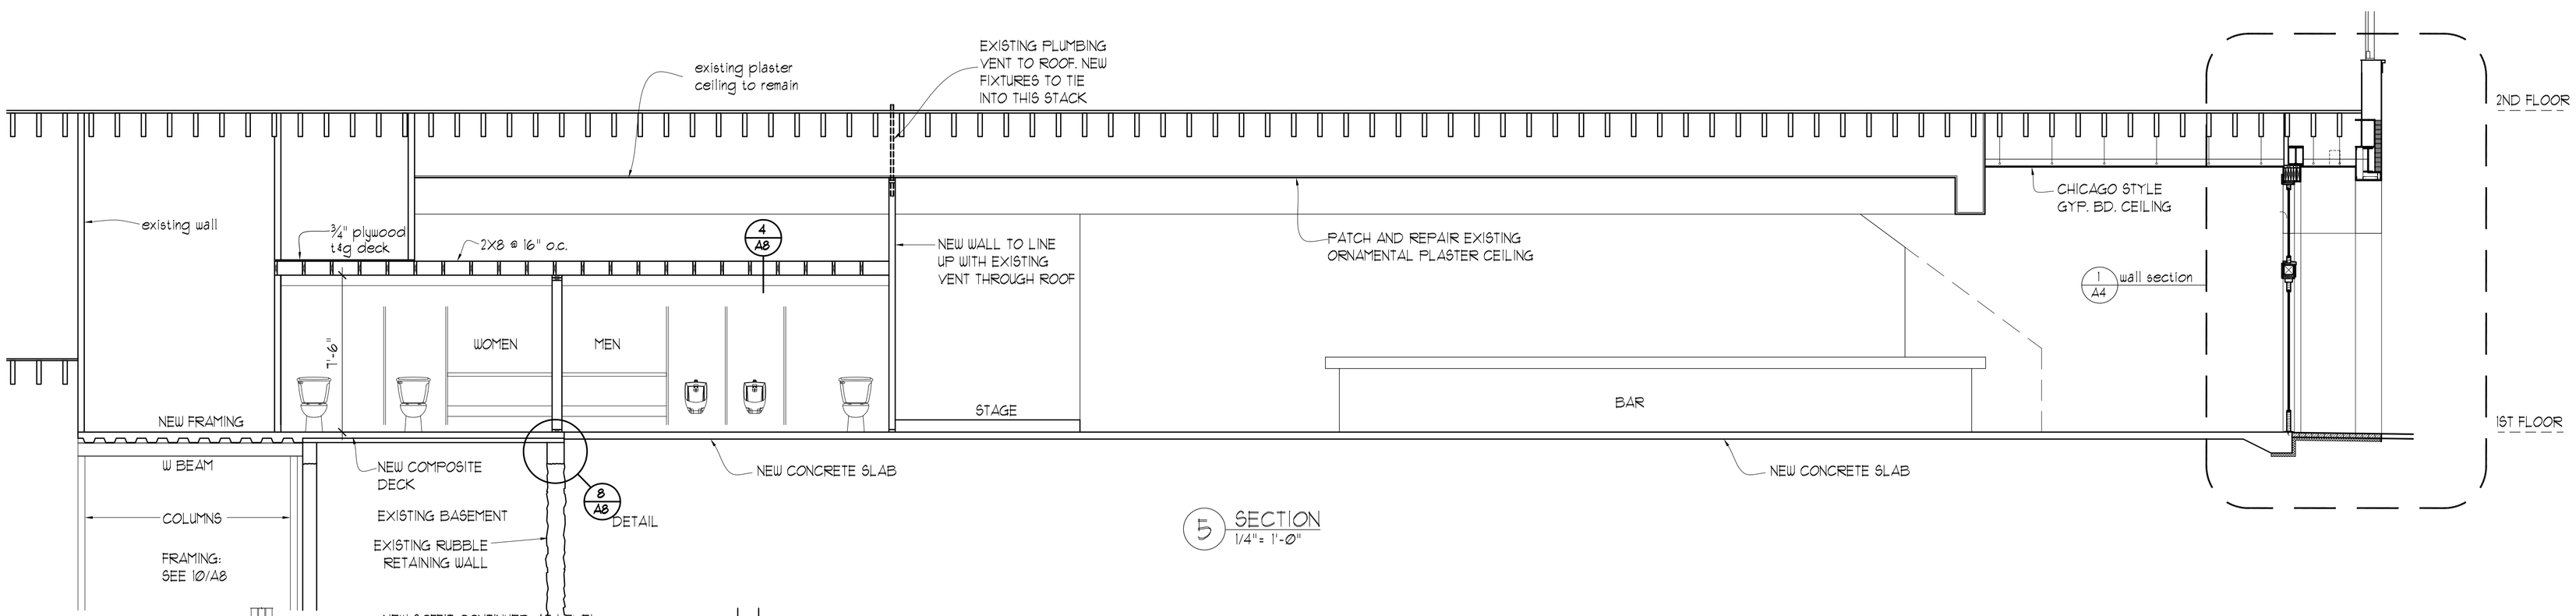

5 SECTION
1/4"= 1'-0"

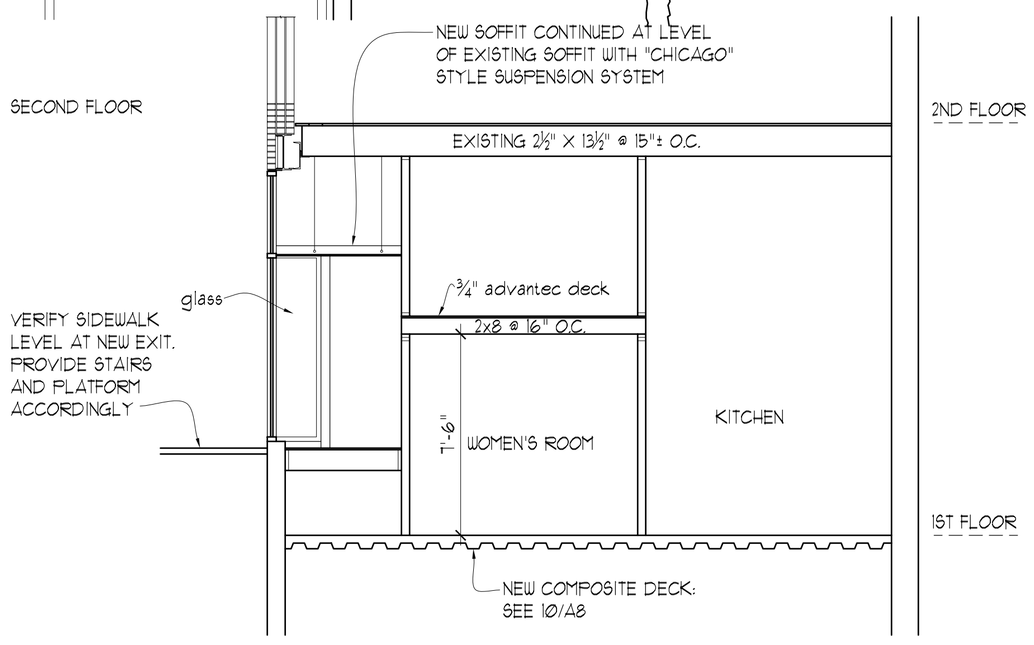

2 SECTION
1/4"= 1'-0"

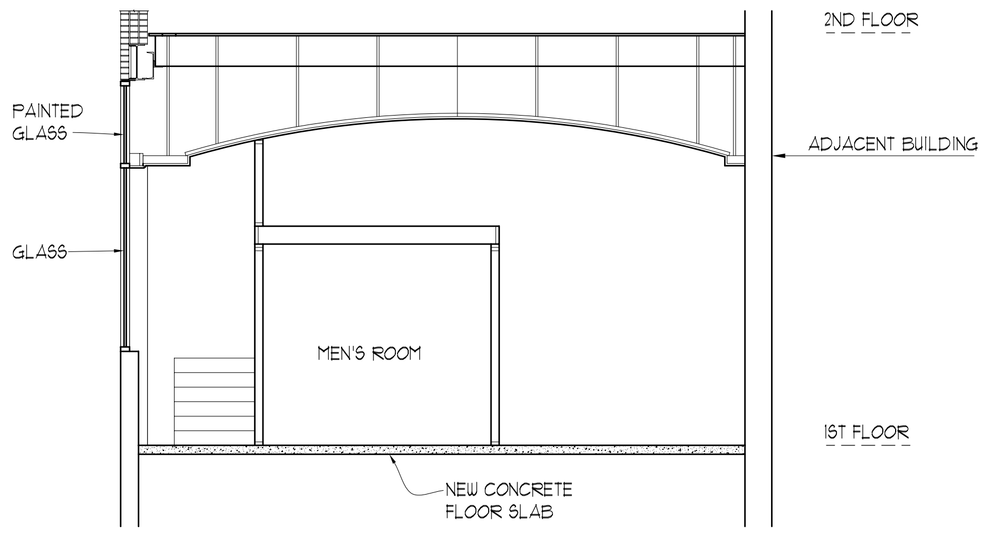

3 SECTION
1/4"= 1'-0"

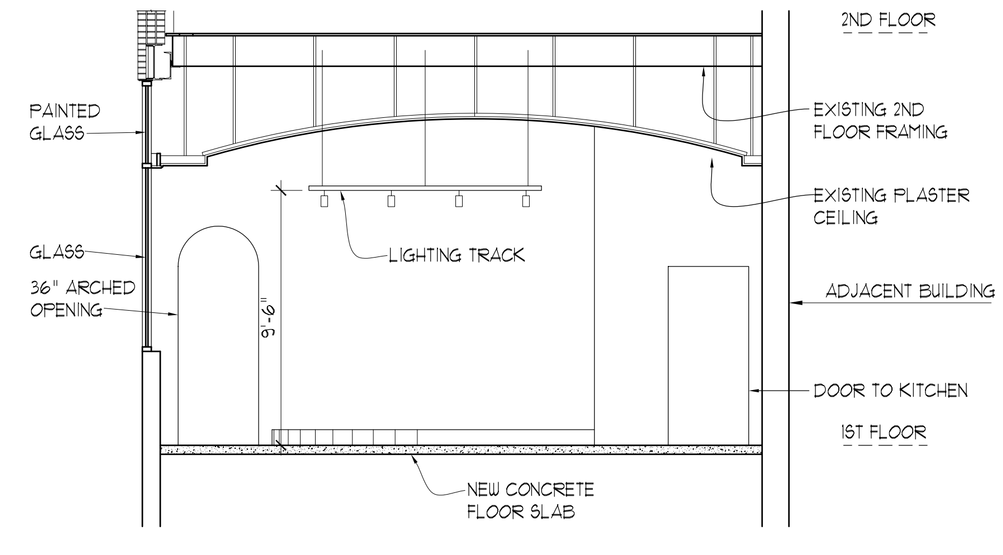

4 SECTION
1/4"= 1'-0"

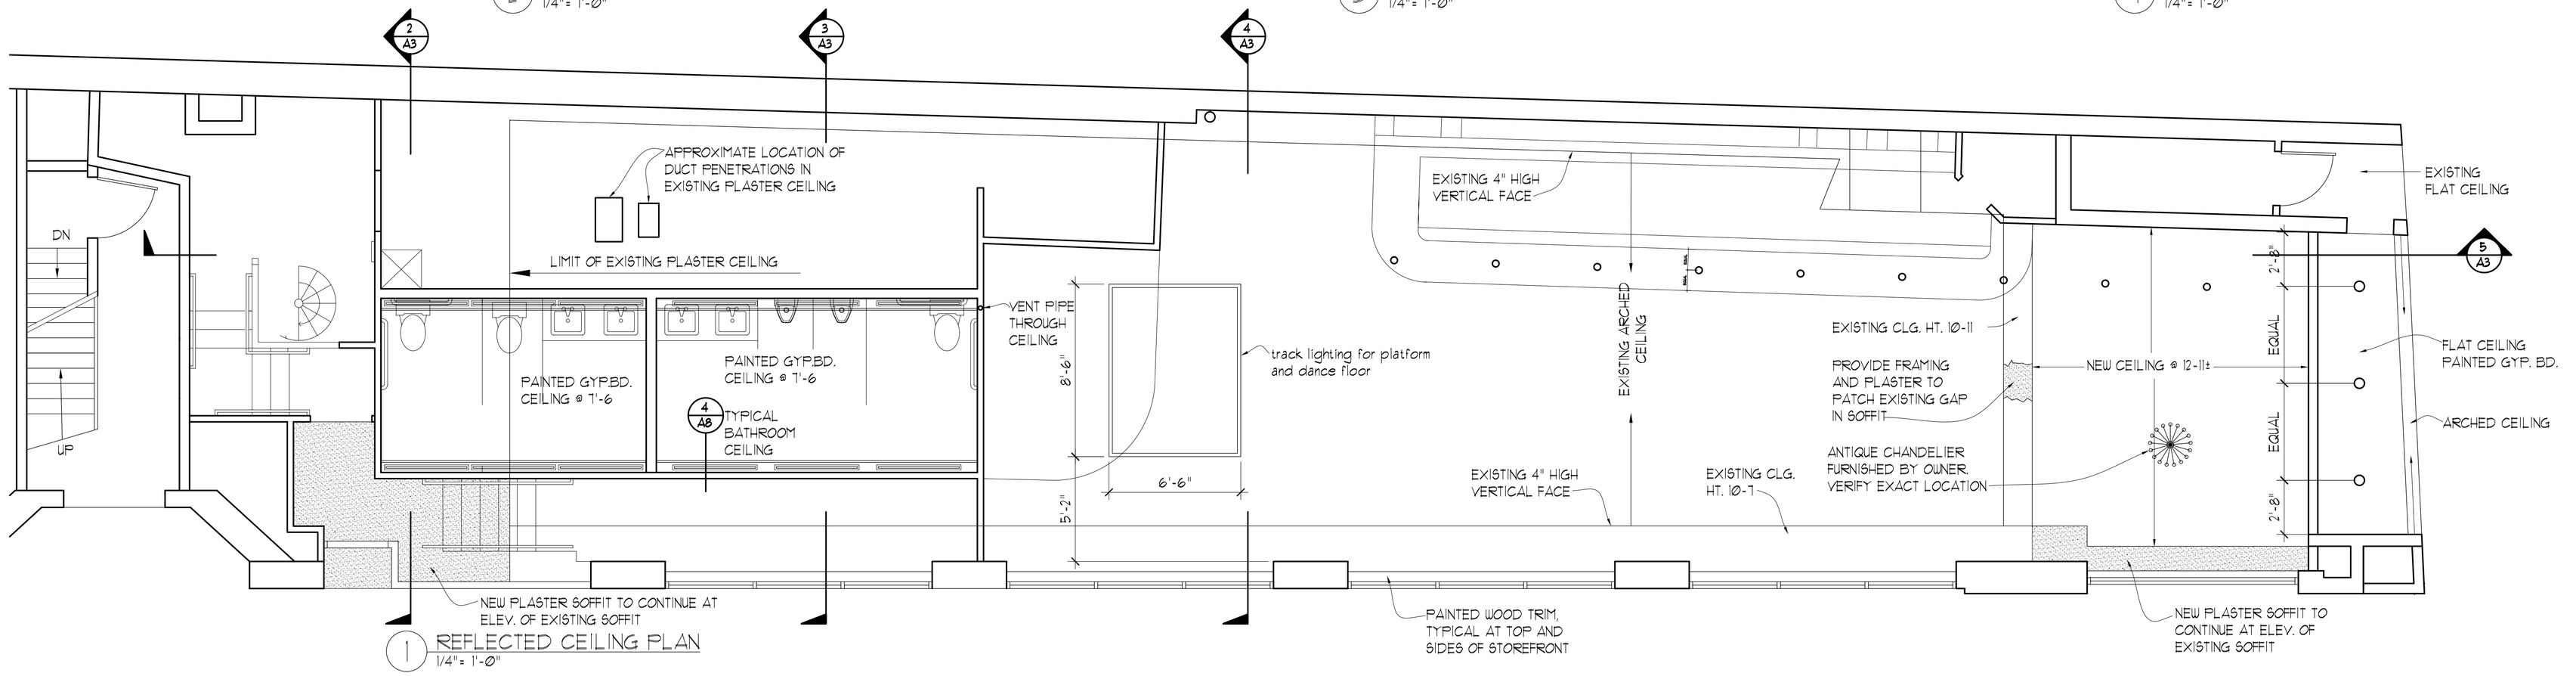

1 REFLECTED CEILING PLAN
1/4"= 1'-0"

Owner:
551 CONGRESS STREET LLC
551 CONGRESS STREET
PORTLAND, MAINE

Project:
551 CONGRESS STREET
551 CONGRESS STREET
PORTLAND, MAINE

ARCHETYPE, P.A.
ARCHITECTS
48 Union Wharf Portland, Maine 04101
(207) 772-6022 Fax (207) 772-4056

Scale see drawing
Checked By:

Date 8/5/05
Drawn By:
Revisions:

SUBMITTED FOR PERMIT

Reflected Ceiling Plan, Cross Sections through Restaurant

A4