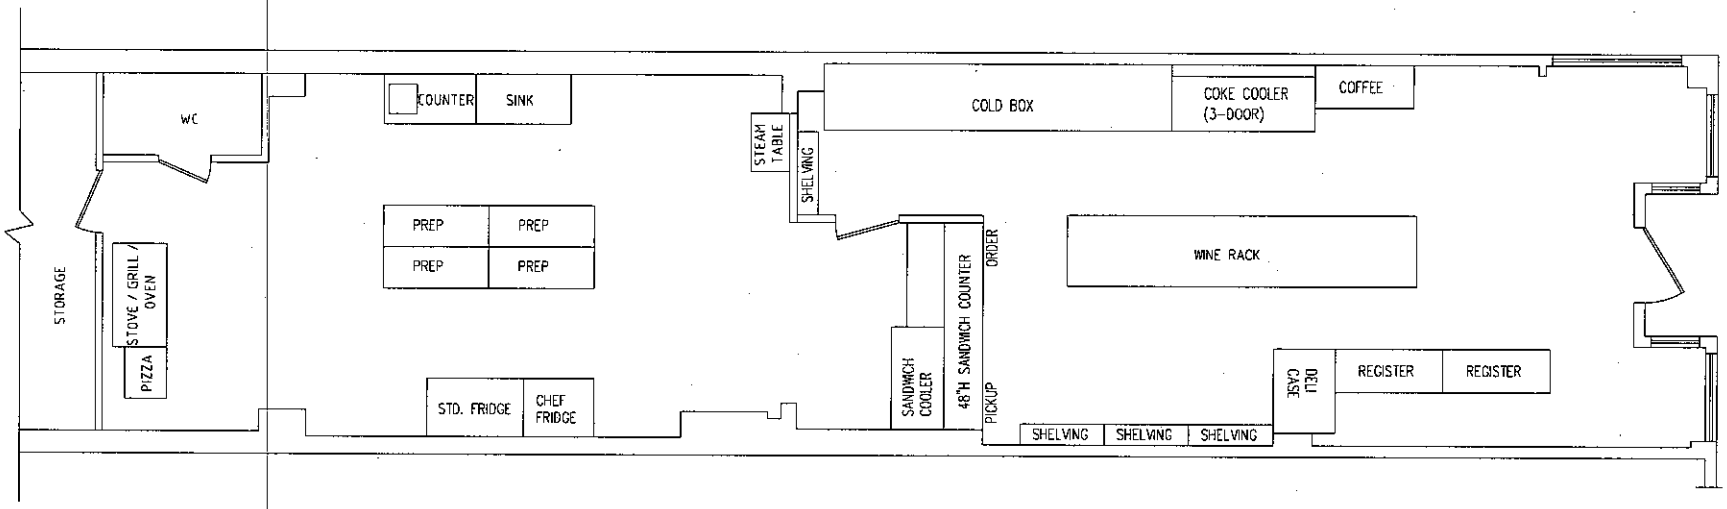

NOTE:
THIS IS A CONCEPTUAL EQUIPMENT LAYOUT PLAN FOR AWARD OF SPACE AND PERMITTING PURPOSES ONLY, AND IS BASED ON EQUIPMENT MEASUREMENTS PROVIDED BY WEST END INC. THIS PLAN REFLECTS WEST END DELI'S INTENTIONS FOR THE SPACE AT 545 CONGRESS.
THIS IS NOT TO BE USED AS A CONSTRUCTION OR DEMOLITION PLAN

DIMENSIONS ON SHEET TWO MAKE ASSUMPTIONS ABOUT THE PHYSICAL SPACE WHICH CANNOT BE DETERMINED UNTIL DEMOLITION. CURRENT EQUIPMENT PLANS (BY OTHERS) FOR COLD-BOX AND / OR WINE RACKS MAY NEED TO BE MODIFIED TO ENSURE CODE-COMPLIANT EGRESS AISLES

CONTRACTOR TO ENSURE CODE-COMPLIANT EGRESS.

IT IS THE RESPONSIBILITY OF THE OWNER AND CONTRACTOR TO PROVIDE SEATING AND ACCESSIBLE PATHS OF TRAVEL THAT CONFORM TO THE REQUIREMENTS OF THE AMERICANS WITH DISABILITIES ACT TITLE III TO ACCOMODATE INDIVIDUALS WITH DISABILITIES

REV 1	DATE: 12-5-13	REMOVE TABLES, SWAP STOVE AND SINK LAYOUT	
TITLE: OVERALL FLOOR PLAN (PROPOSED)		DATE: 11/05/2013	SHEET NO.
JOB NAME: WEST END DELI			1/2
JOB LOCATION: 545 CONGRESS ST. PORTLAND, MAINE		DRAWN BY: M. AIKEN	