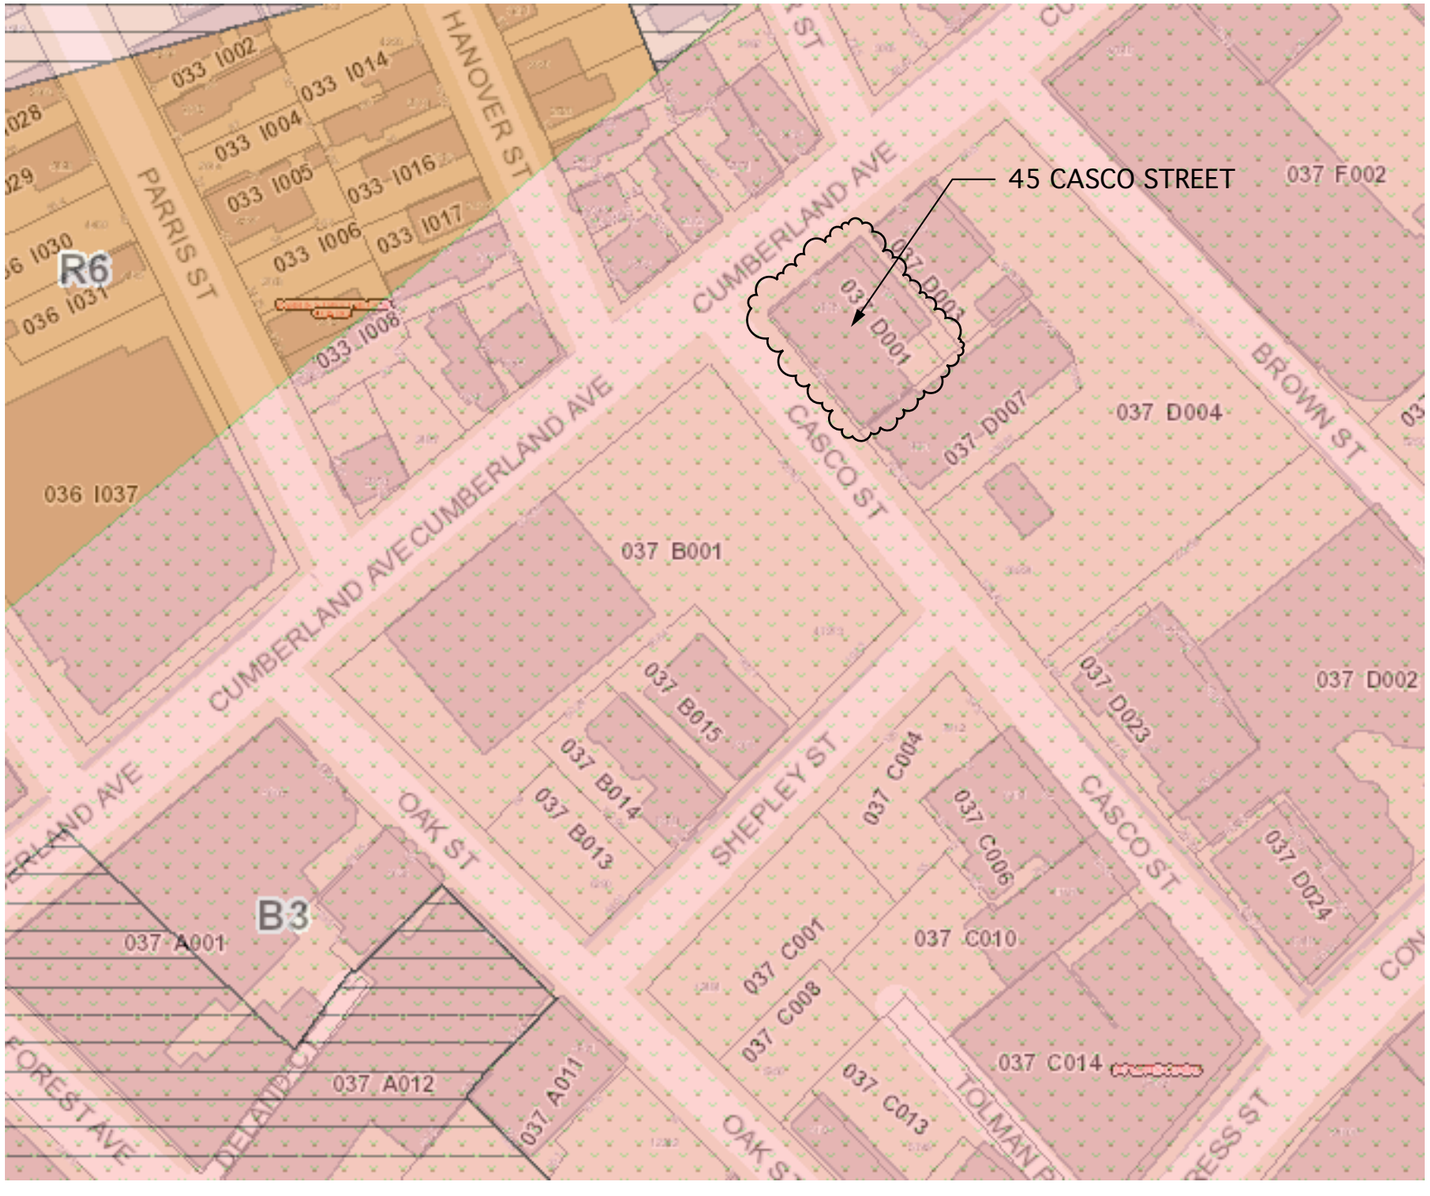

2 SITE / PLOT PLAN

SCALE: NTS

DAVID HEMBRE - ARCHITECT
311 FORESIDE ROAD
FALMOUTH, MAINE 04105
(207) 781-7227

ISSUED FOR: | DATE | 00/00/00

SUITE 200
45 CASCO STREET
PORTLAND, MAINE

SITE / PLOT PLAN
SCALE: NTS

S1
DRAWING NO.