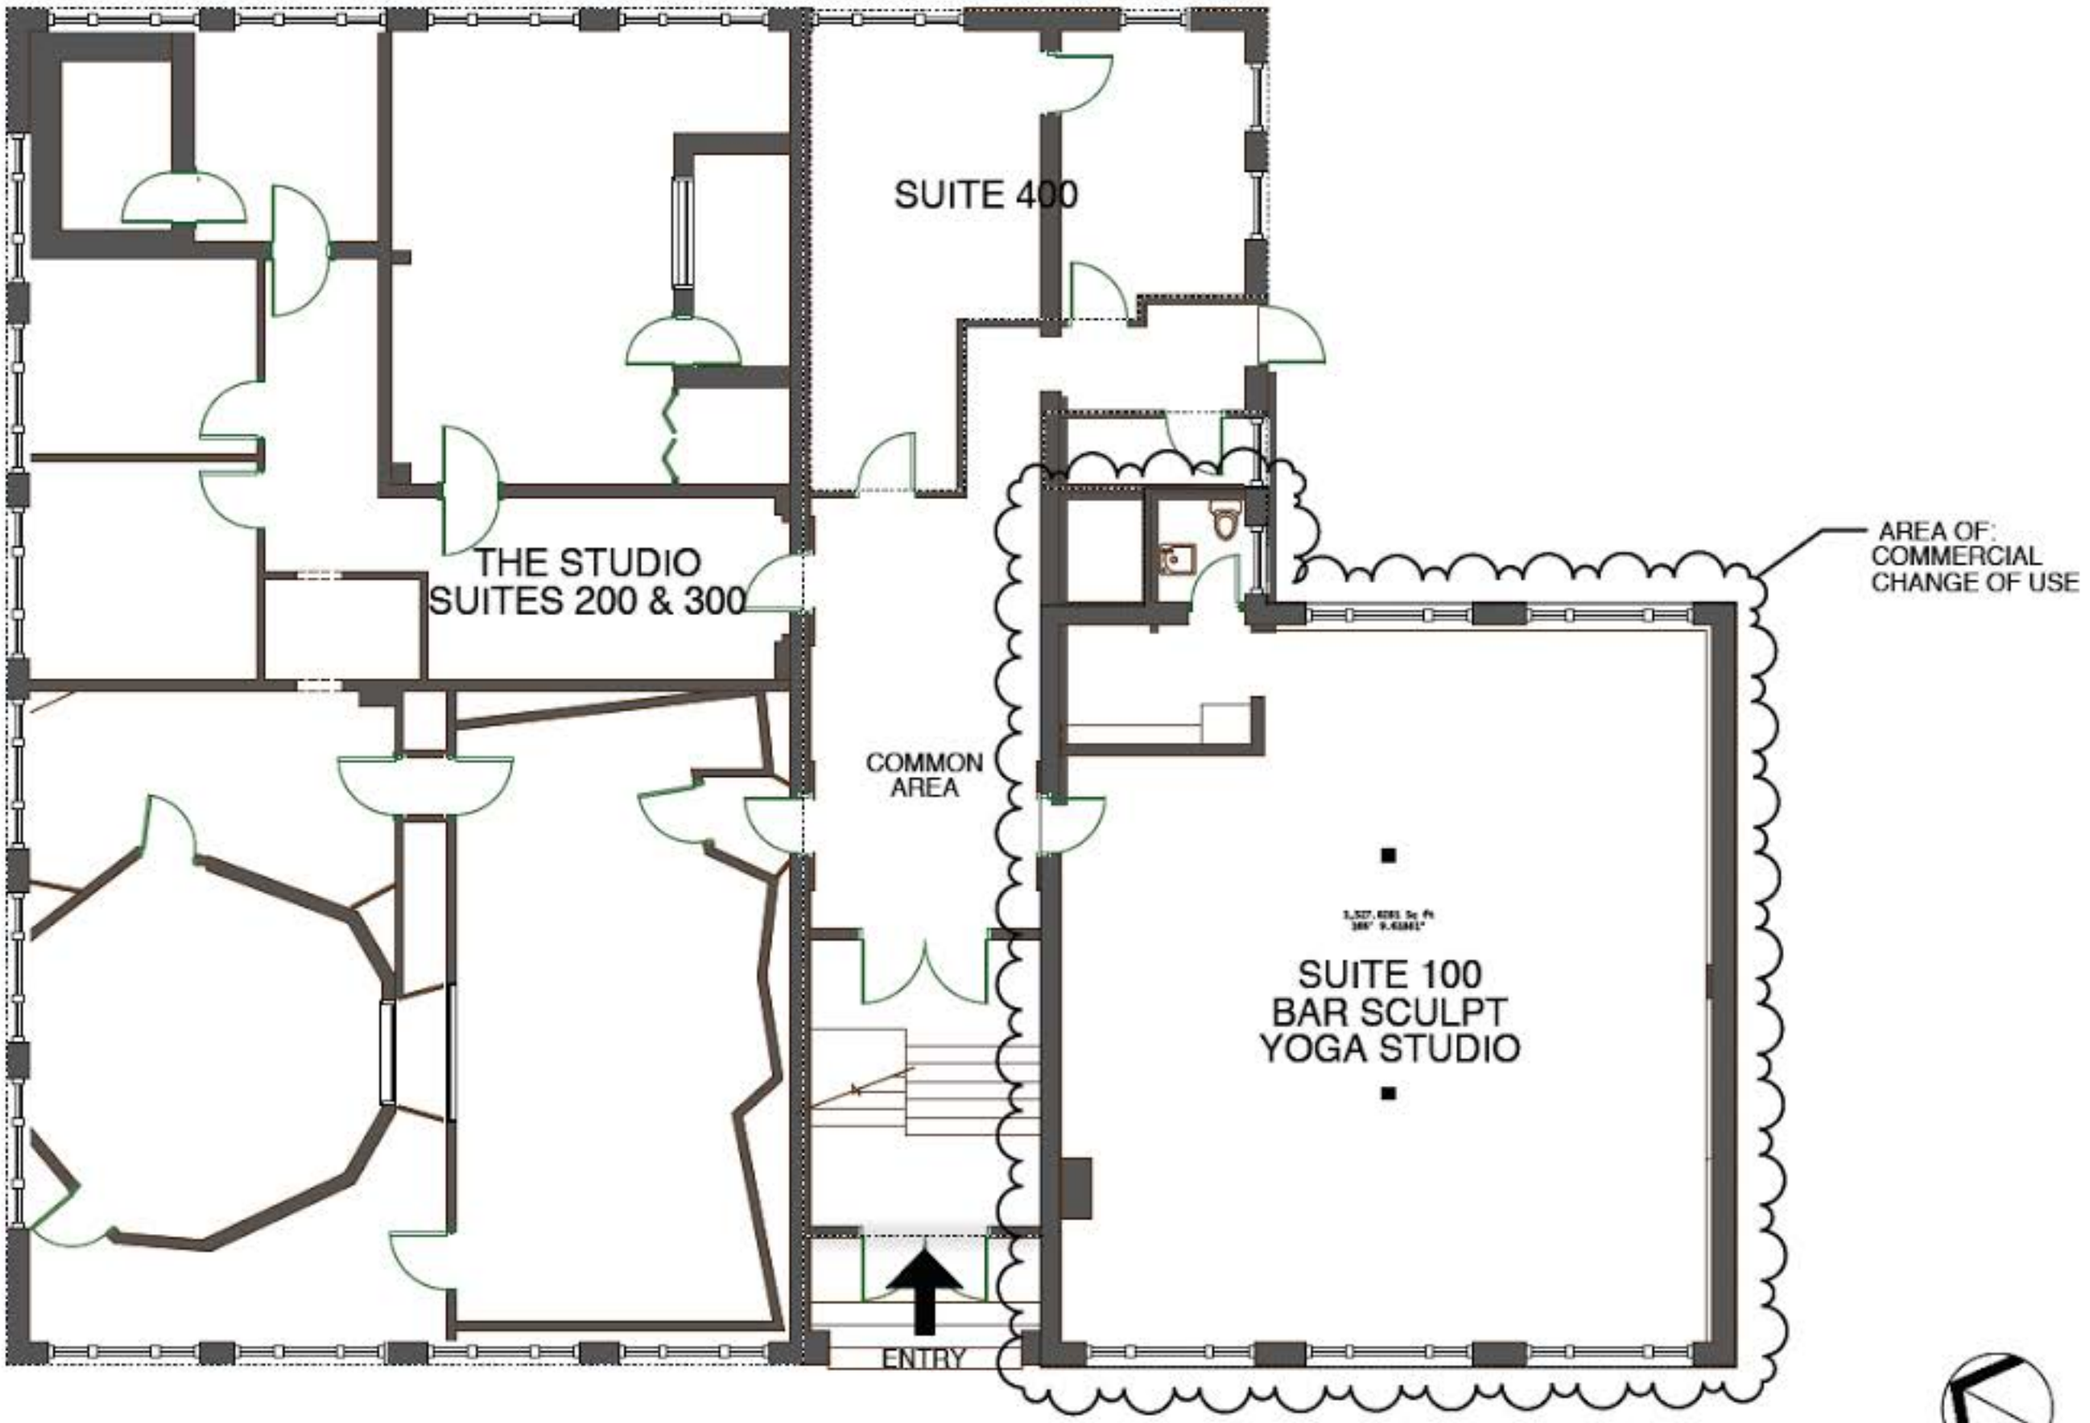

NORTH

ARCHITECTURE
& INTERIORS
45 CASCO STREET
PORTLAND, MAINE 04101
207.619.2838 tel
davidhanksarchitect.com

DHA

ISSUED FOR: | DATE
ISSUED FOR PERMIT | 12/21/22

SUITE 100
45 CASCO STREET
PORTLAND, MAINE 04101

FIRST FLOOR PLAN
SCALE: 1/4"=1'-0"

A1
DRAWING NO.