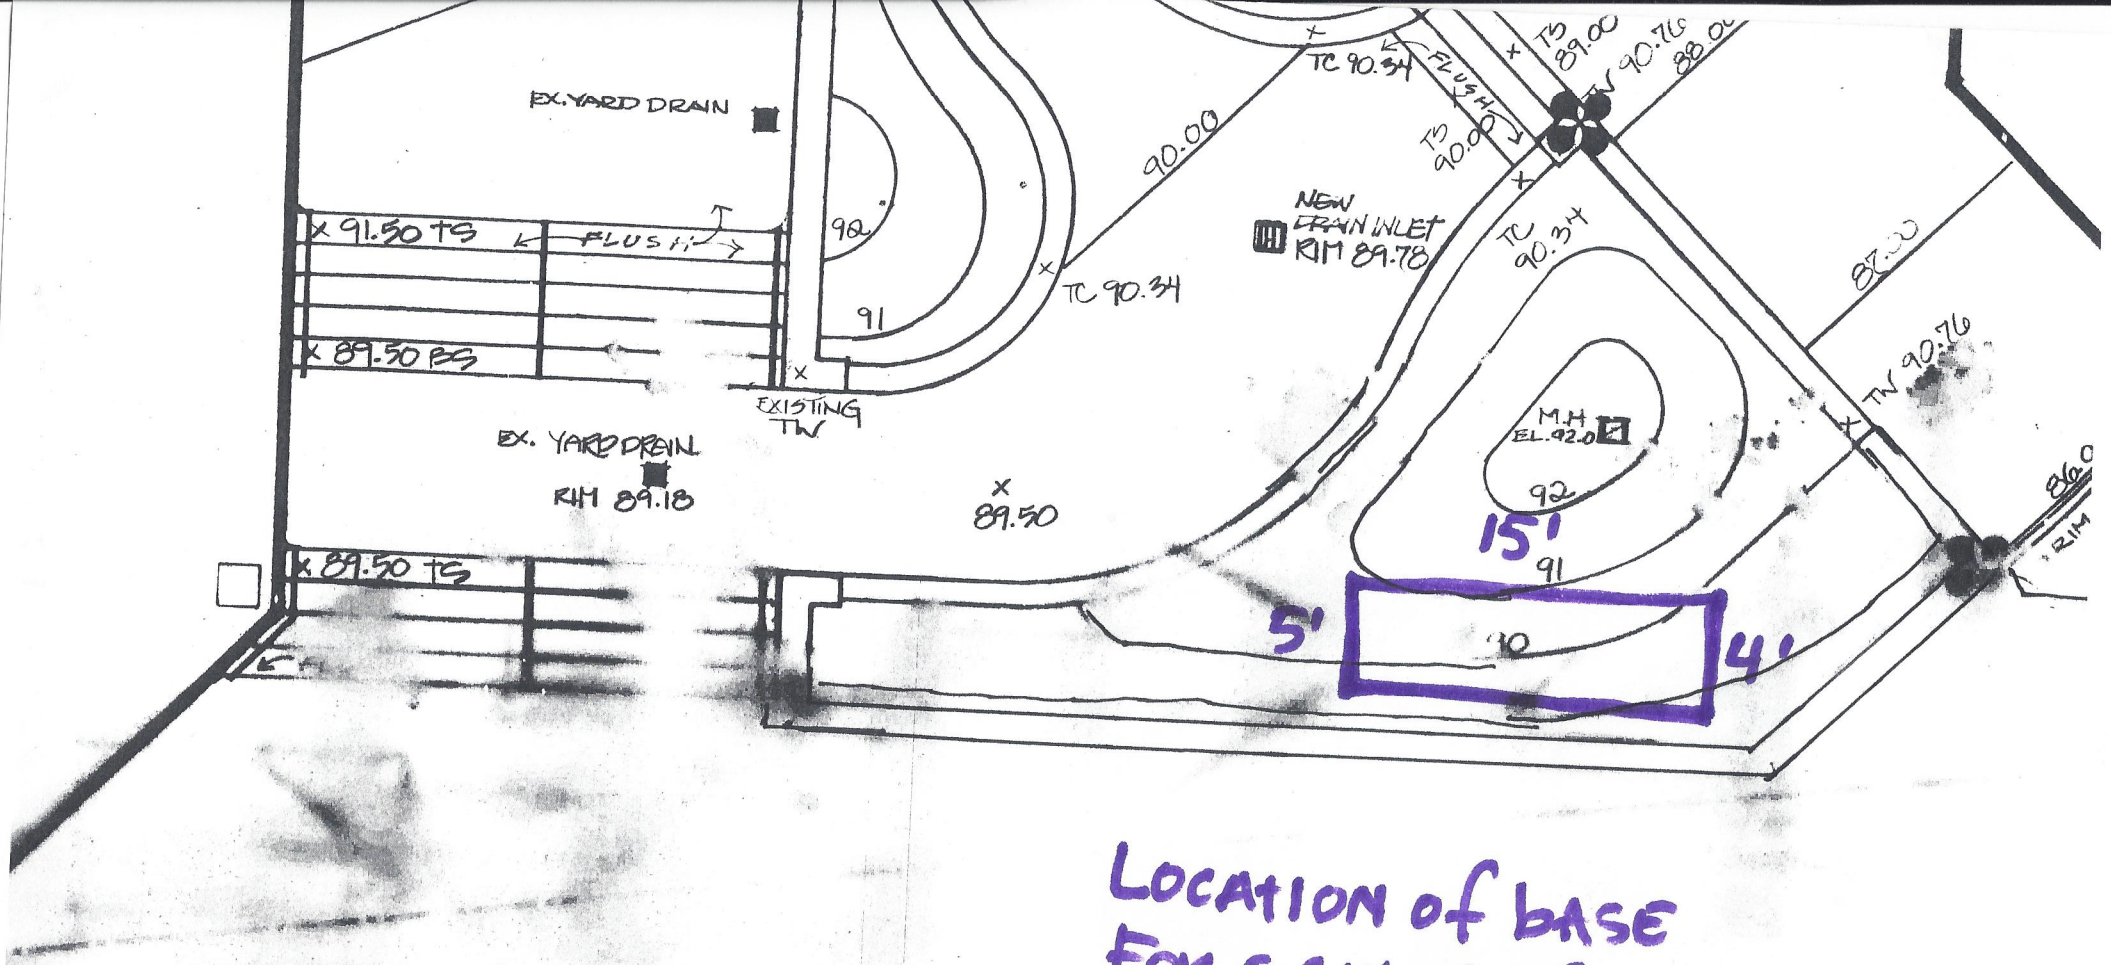

LOCATION of BASE FOR SCULPTURE