PROJECT:

Eastland Hotel

Portland, ME

DRAWING:

RISER

REVISIONS

DATE: 10/02/12

SCALE: NTS

DRAWN BY: RJH

APPROVED BY: –

SHEET: 14

CONSULTANT:
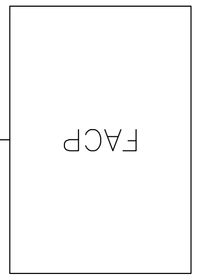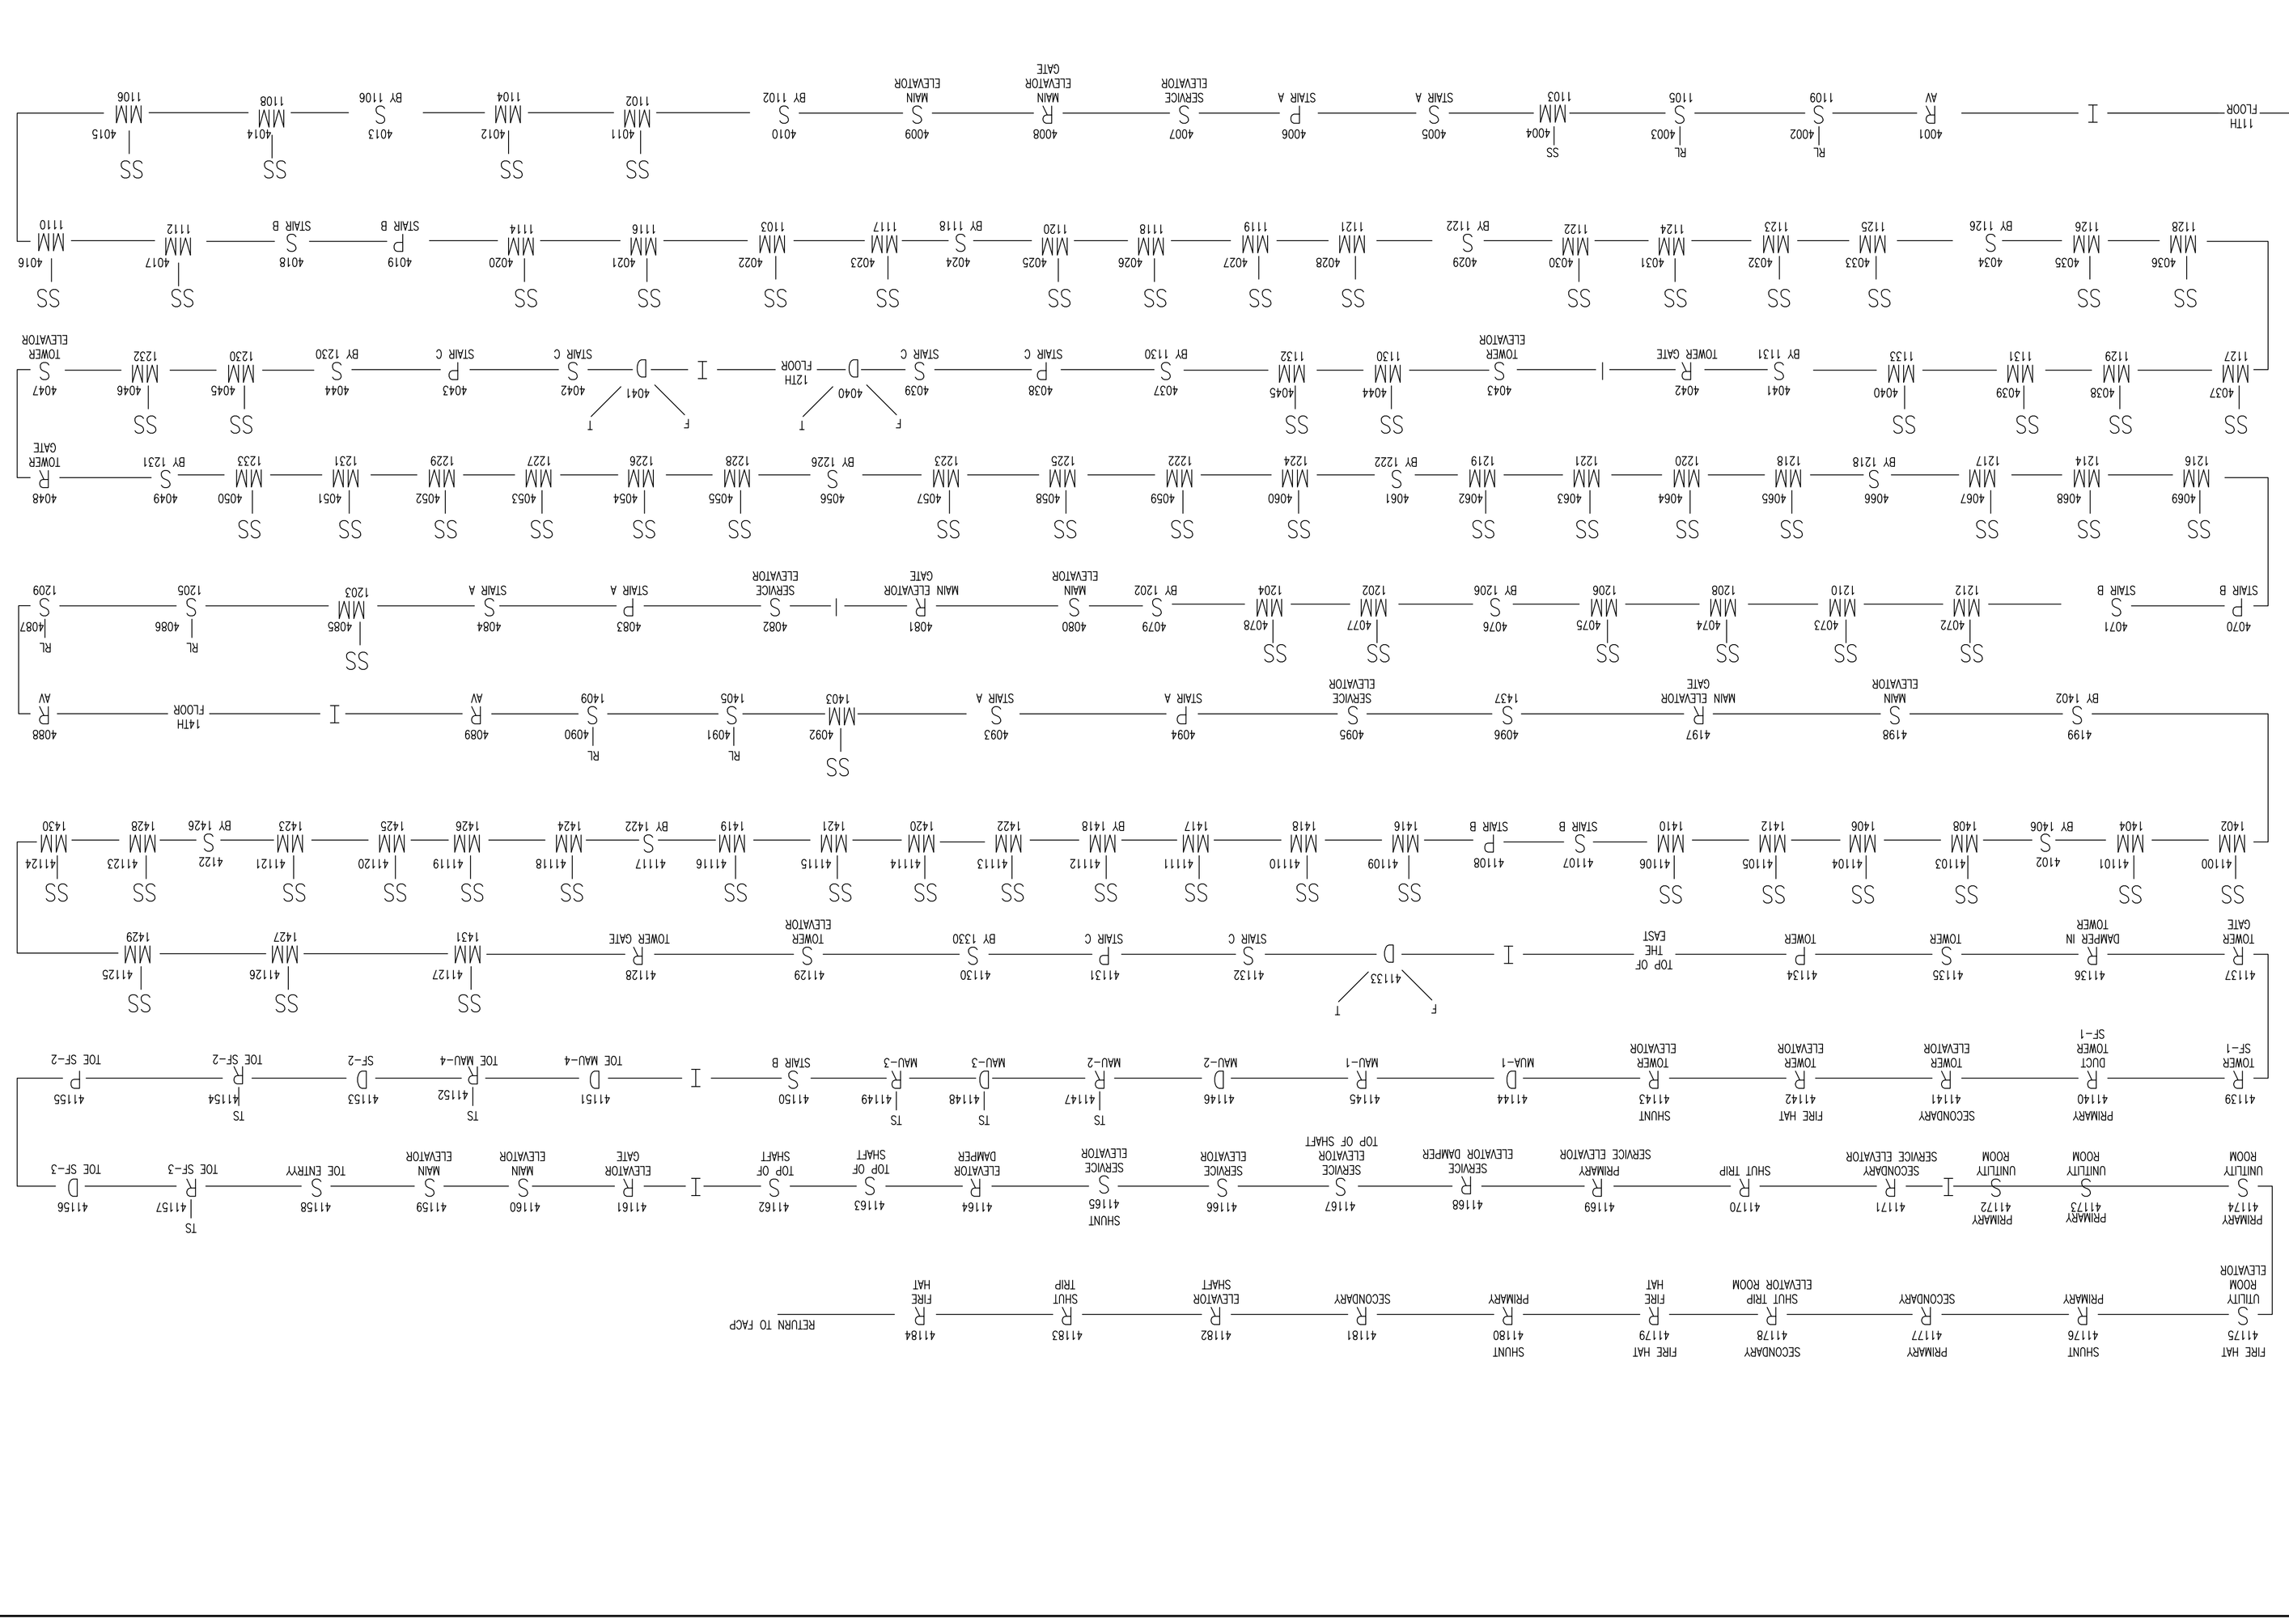
FIRE - SECURITY - ACCESS - CCTV
55 US ROUTE ONE
FALMOUTH, ME 04105
Phone: (207) 775-5555
Fax: (207) 781-2064