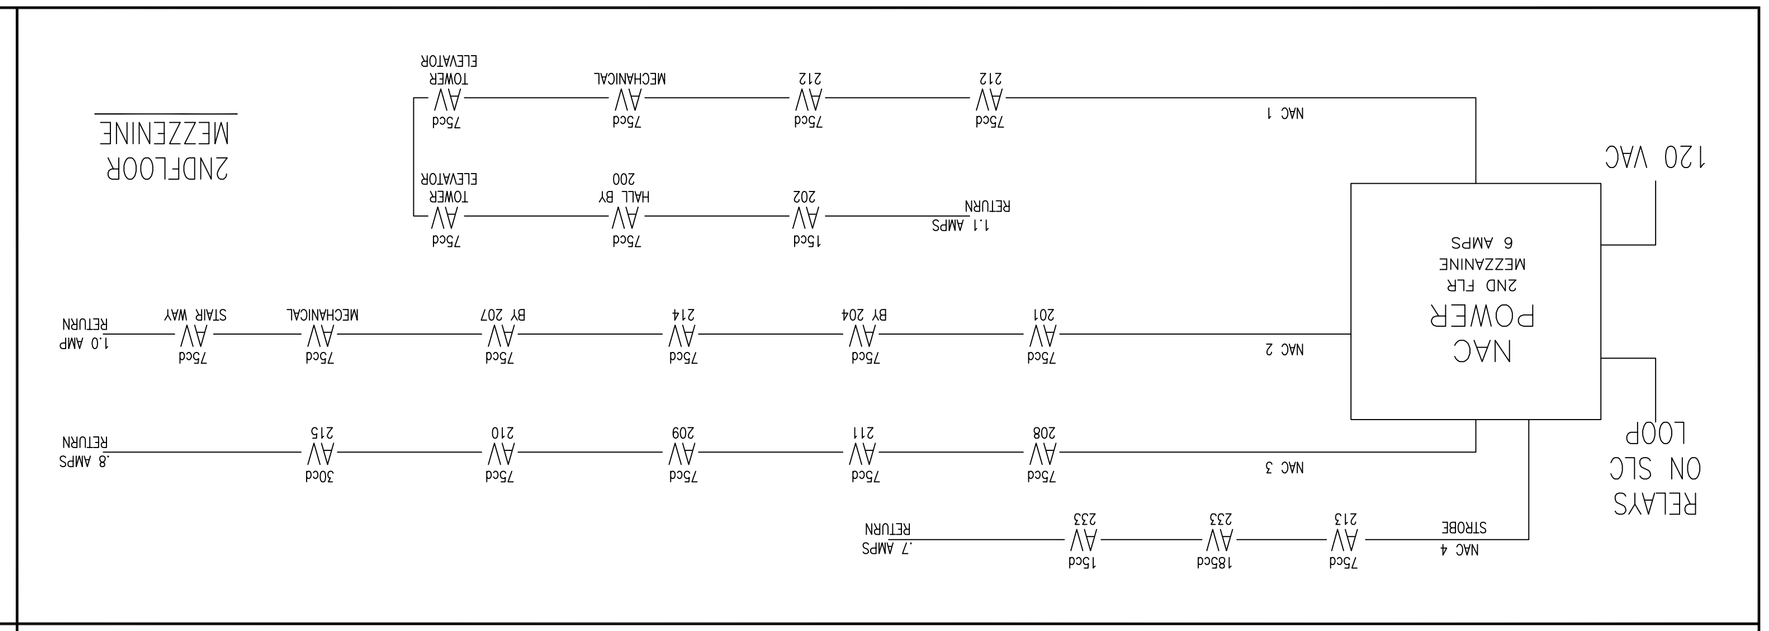

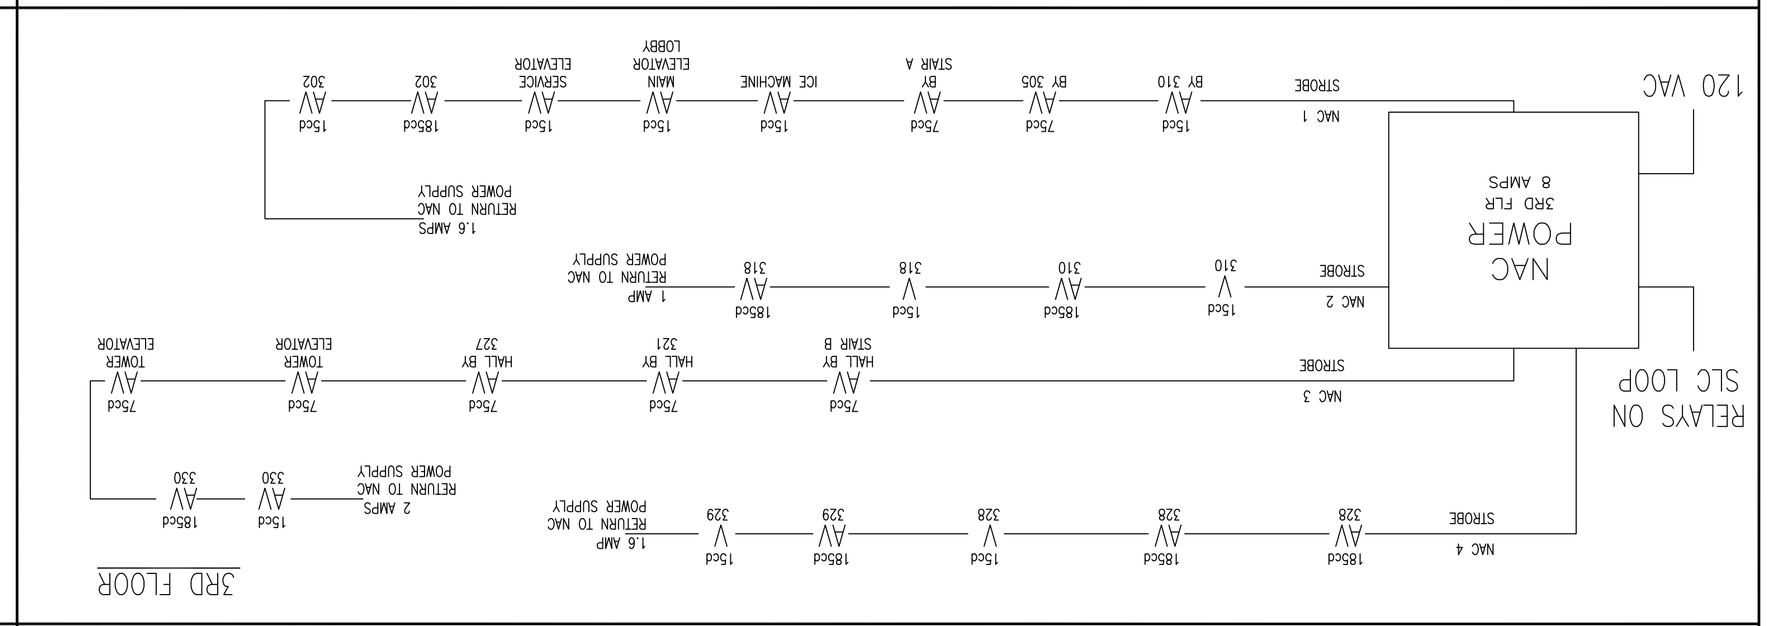

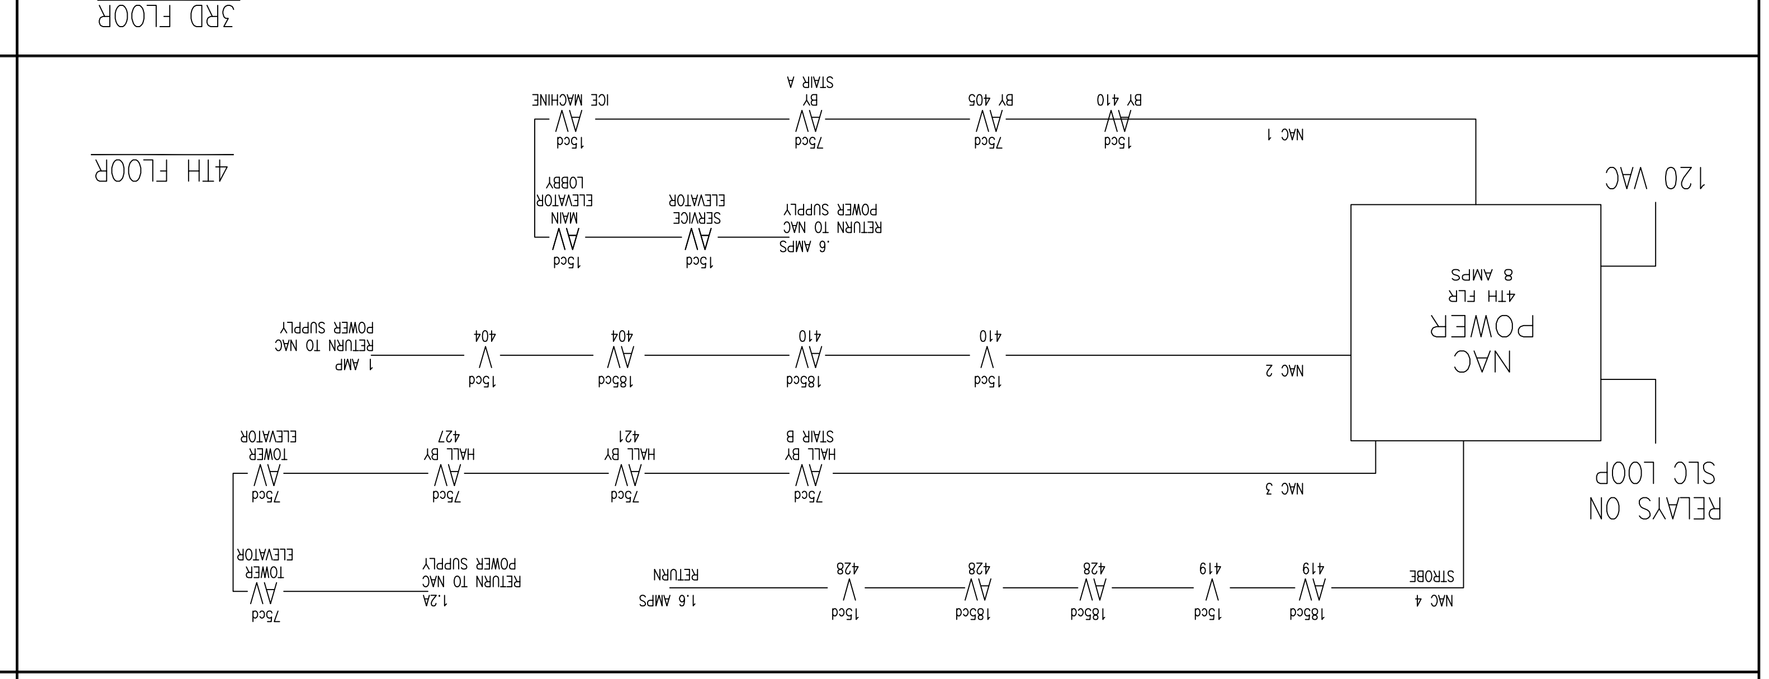

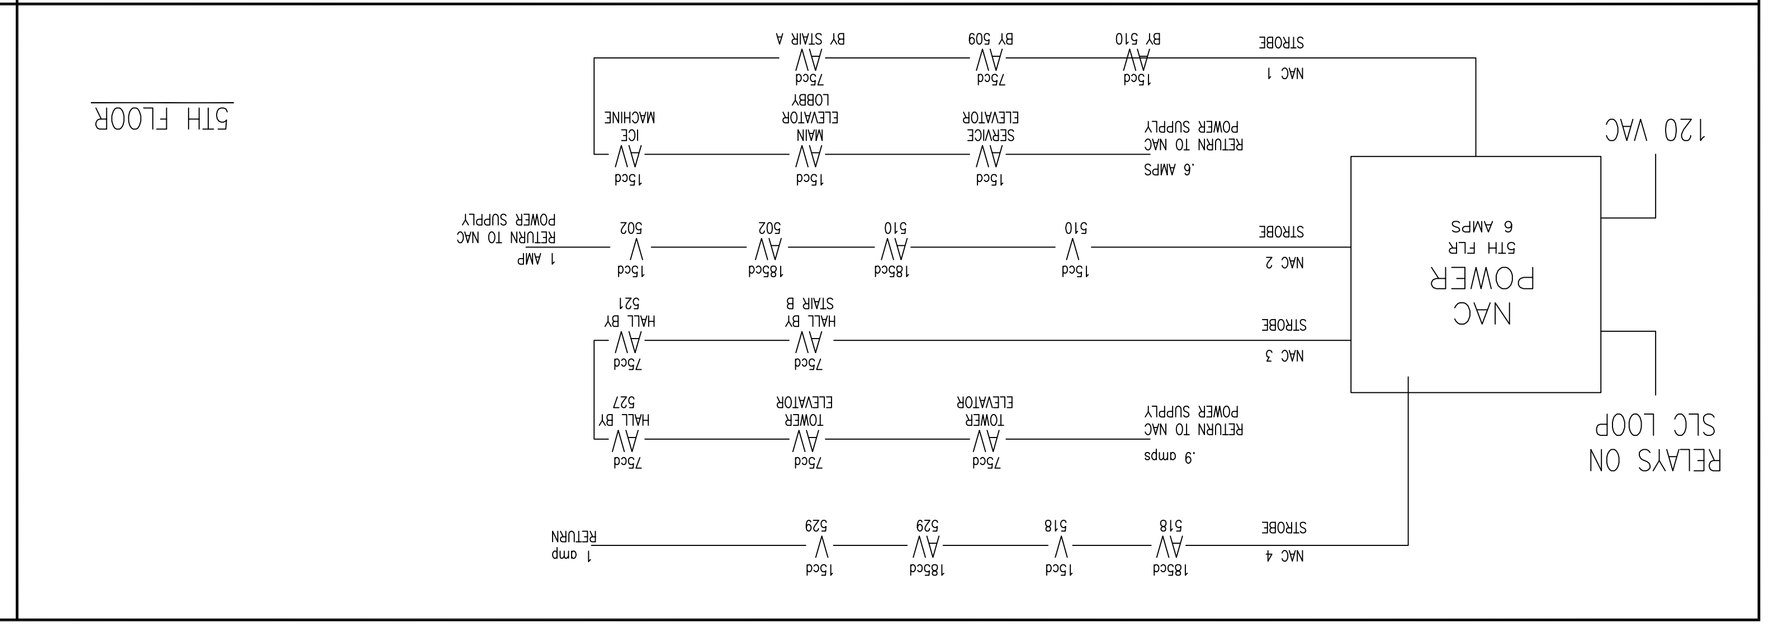

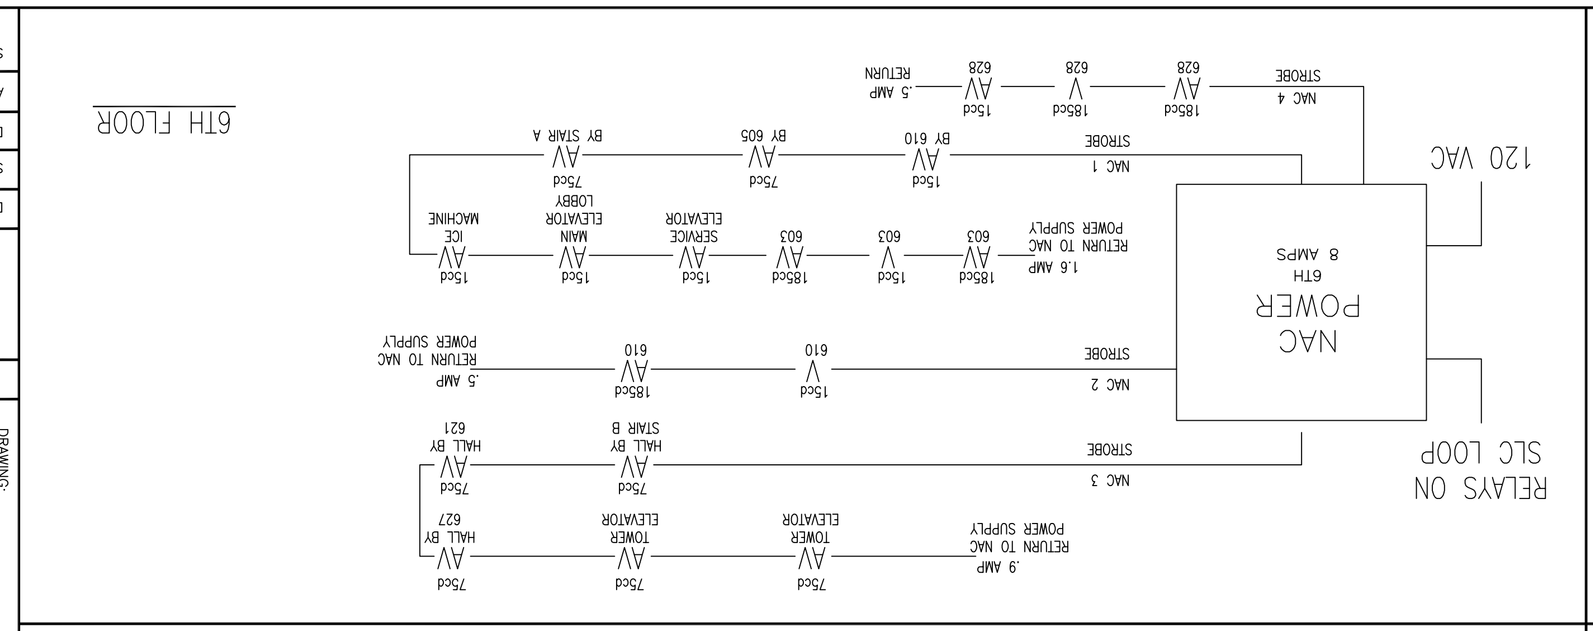

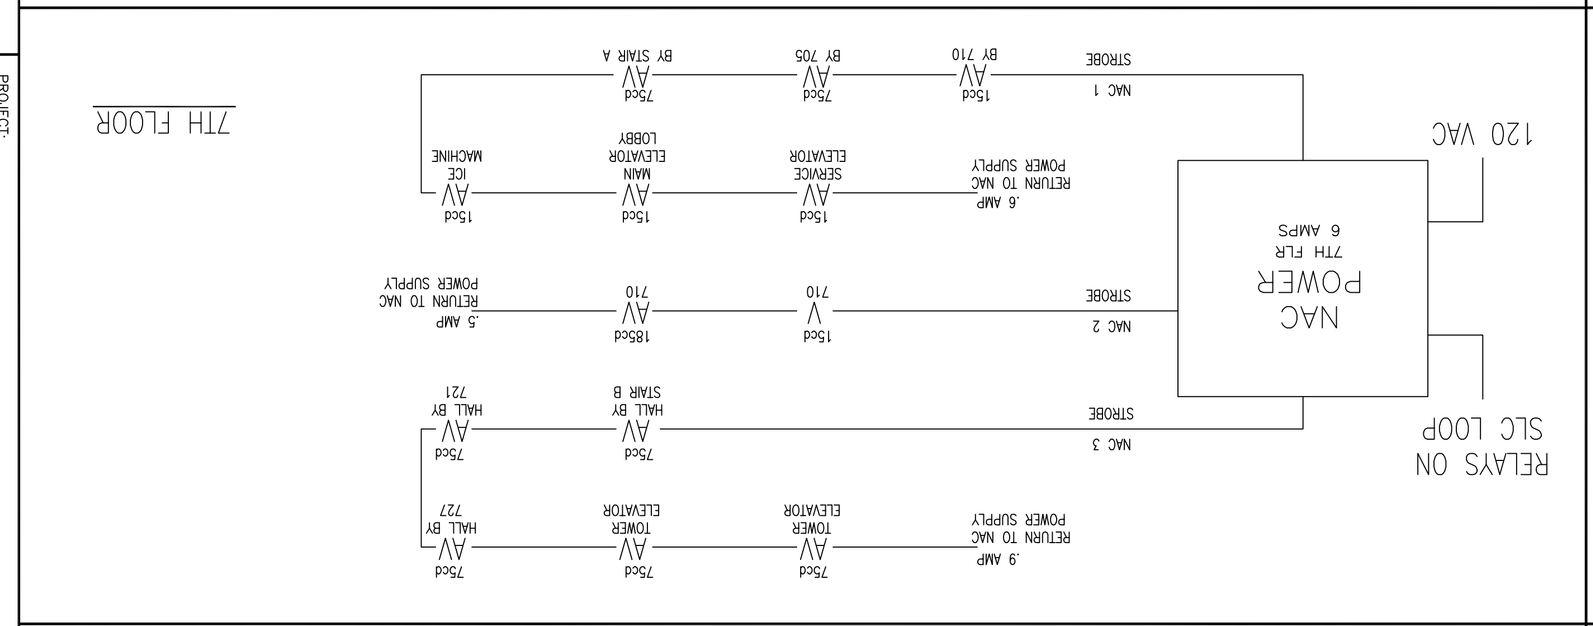

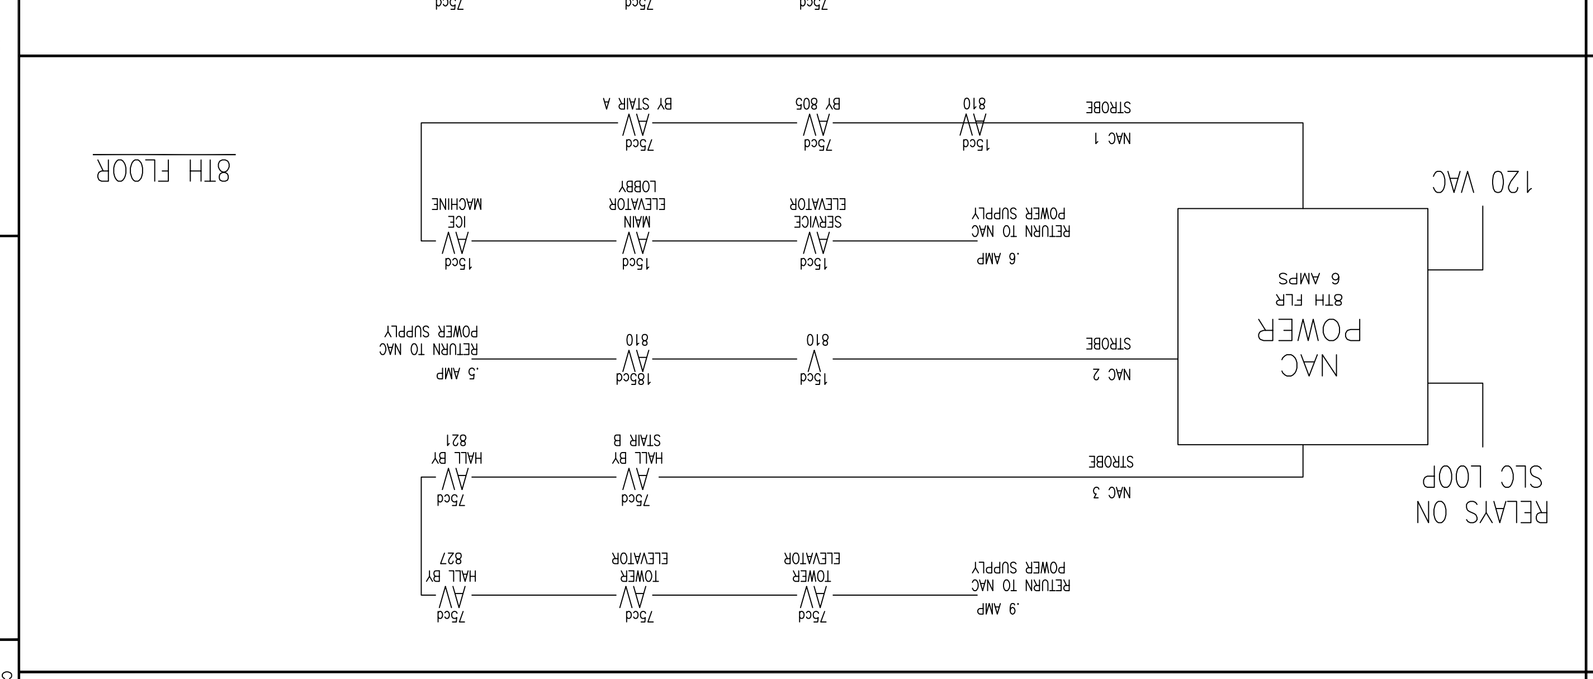

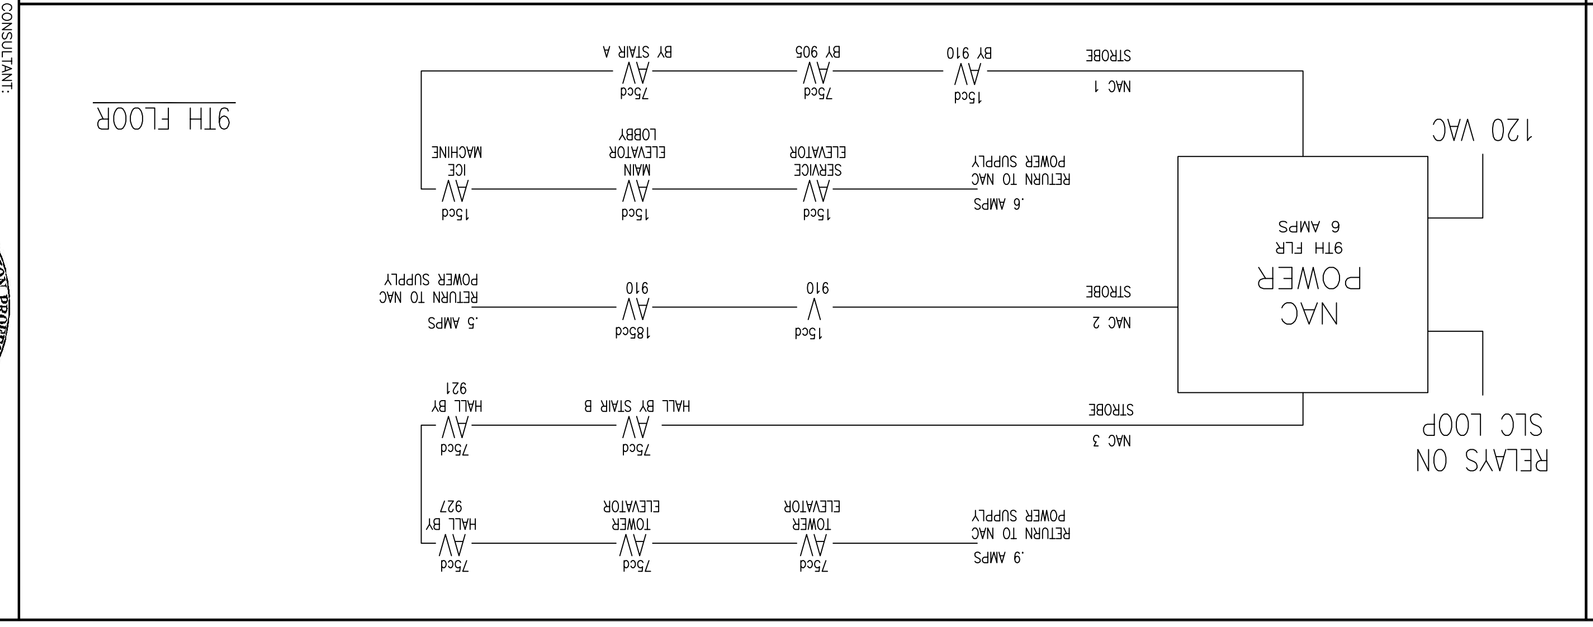

PROJECT:

Eastland Hotel

Portland, ME

DRAWING:

RISERS

REVISIONS

DATE: 02/15/12
SCALE: NTS
DRAWN BY: RJH
APPROVED BY: –
SHEET: 2

CONSULTANT:

FIRE - SECURITY - ACCESS - CCTV
325 US ROUTE ONE
FALMOUTH, ME 04105
Phone: (207) 775-5758
Fax: (207) 781-2064