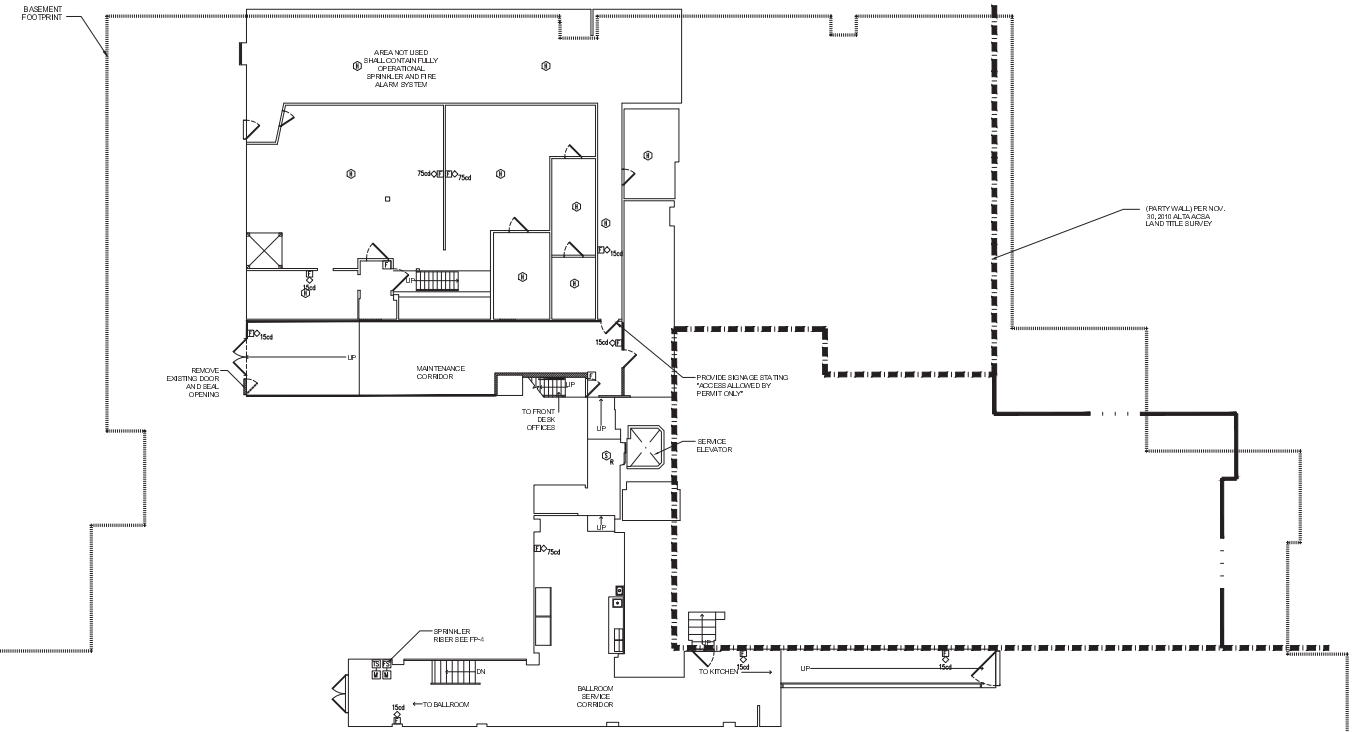

PFVS
ARCHITECTURE
PLANNING
INTERIORS

5715 DUPREE DRIVE
ATLANTA, GA 30327 404.843.5000

Issue Dates:
JULY 9, 2012
ISSUE FOR PERMIT
SEPTEMBER 30, 2012
PERMIT ADJUSTMENTS

WESTIN
HOTELS & RESORTS

FIRE RISK MANAGEMENT, INC.
Fire Protection Engineers & Code Consultants
1 Front St, Bath, ME 04530 / 207-442-7200

Project:

WESTIN
EASTLAND PARK
HOTEL RENOVATION
FOR
ROCKBRIDGE CAPITAL, LLC.
157 HIGH STREET
PORTLAND, ME

The Documents are property of PFVS Architects, Inc. and are to be used only in connection with the project for which they were prepared. Reproductions in whole or in part, shall be allowed only with the express written or verbal permission. Drawings scaled on paper are subject to the original size of document which is 24 by 36 inches. © 2011 Pfeiffer Architects, Inc. dba PFVS Architects.

Sheet Title:

SUB-GROUND FLOOR FIRE ALARM PLAN

Job Number: 11009
Scale: 1/8" = 1'-0"
Drawn: JLH
Checked: WMC
Date: 10/23/2012

FA1.02

PERMIT SET - RELEASED FOR CONSTRUCTION