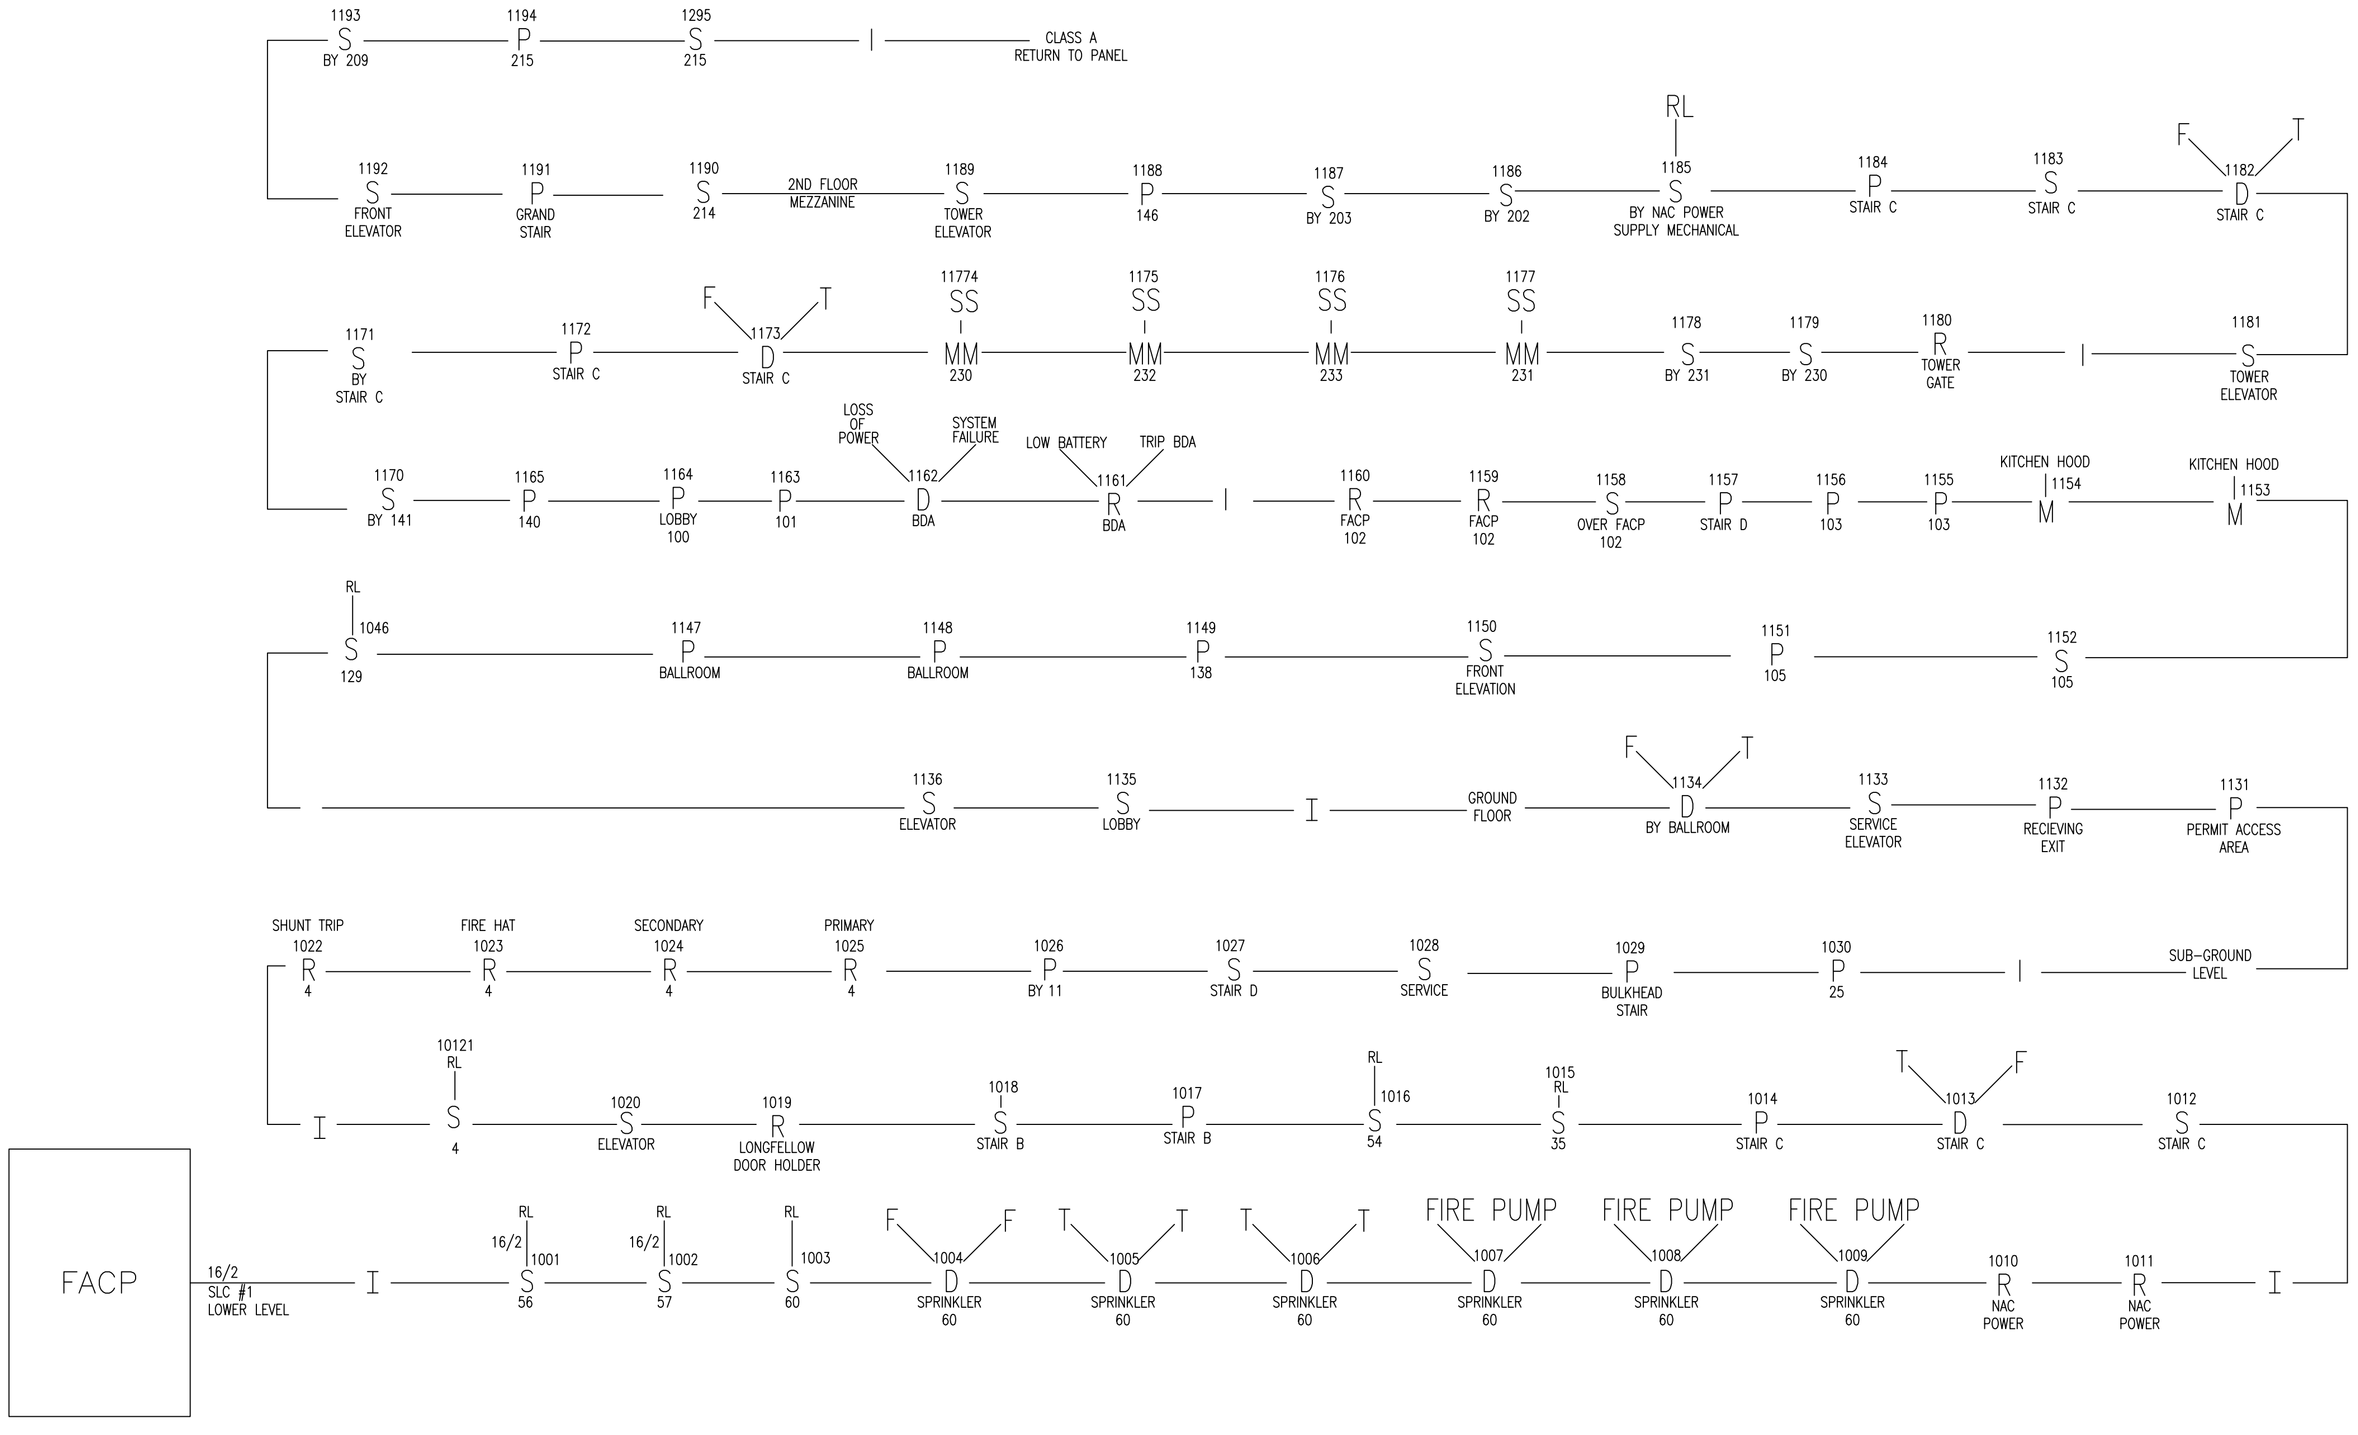

CONSULTANT:
FIRE - SECURITY - ACCESS - CCTV
325 US ROUTE ONE
FALMOUTH, ME 04105
Phone: (207) 775-5755
Fax: (207) 781-2064

PROJECT:
Eastland Hotel
Portland, ME

DRAWING:
RISER
SLC-1

REVISIONS

DATE: 10/02/12
SCALE: NTS
DRAWN BY: RJH
APPROVED BY: –
SHEET: 10