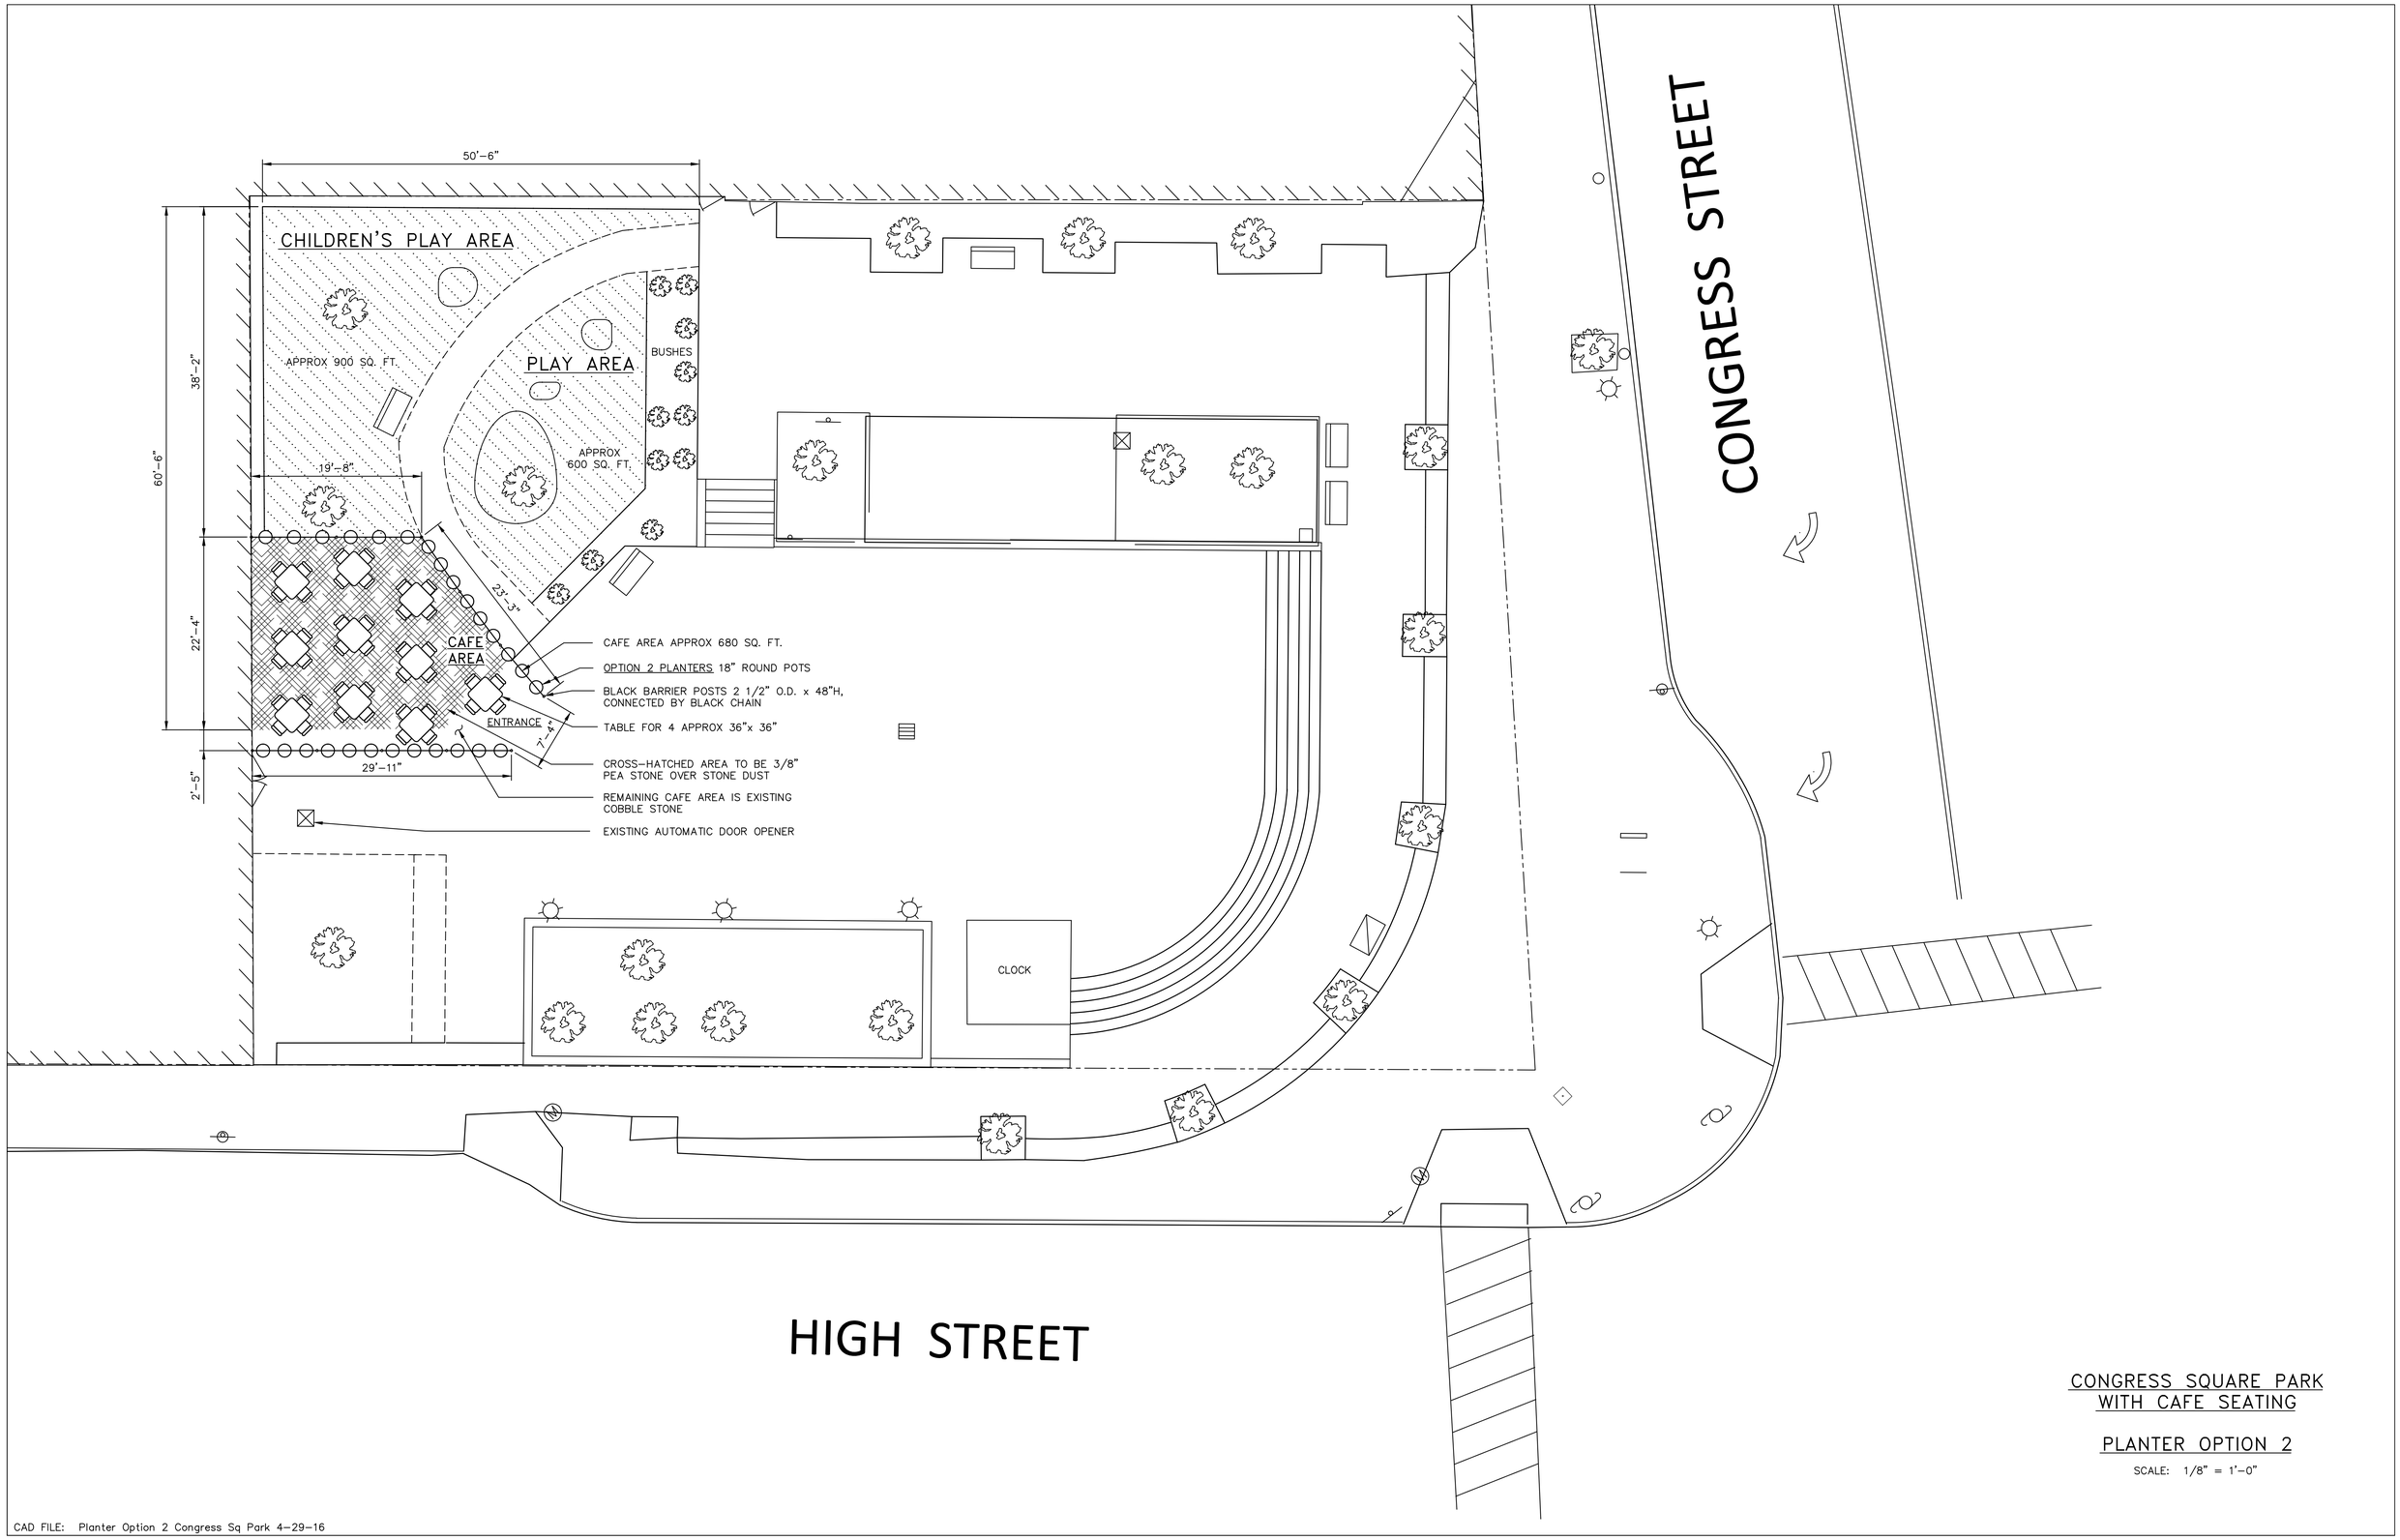


CONGRESS SQUARE PARK
WITH CAFE SEATING

PLANTER OPTION 2

SCALE: 1/8" = 1'-0"

CAD FILE: Planter Option 2 Congress Sq Park 4-29-16