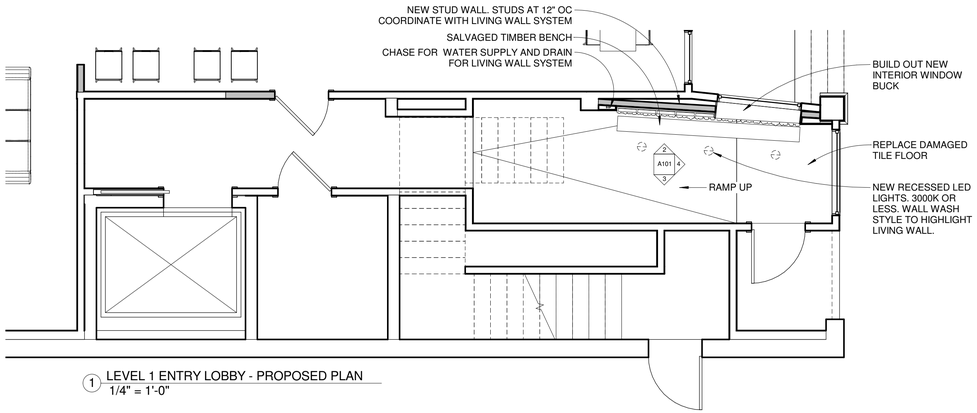

1 LEVEL 1 ENTRY LOBBY - PROPOSED PLAN
1/4" = 1'-0"

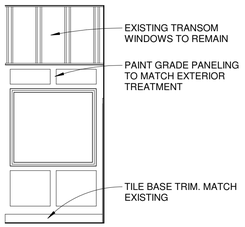

4 ENTRY LOBBY - EAST ELEVATION
1/4" = 1'-0"

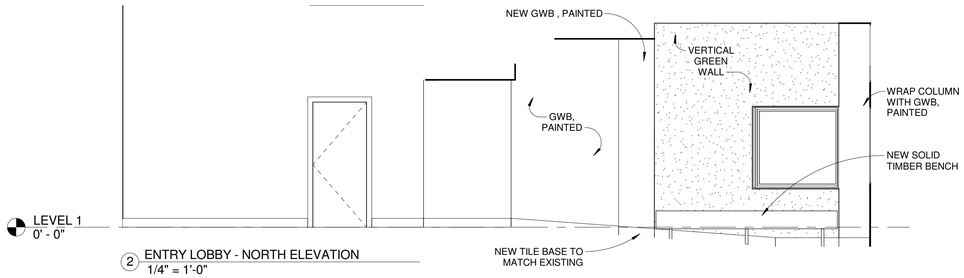

2 ENTRY LOBBY - NORTH ELEVATION
1/4" = 1'-0"

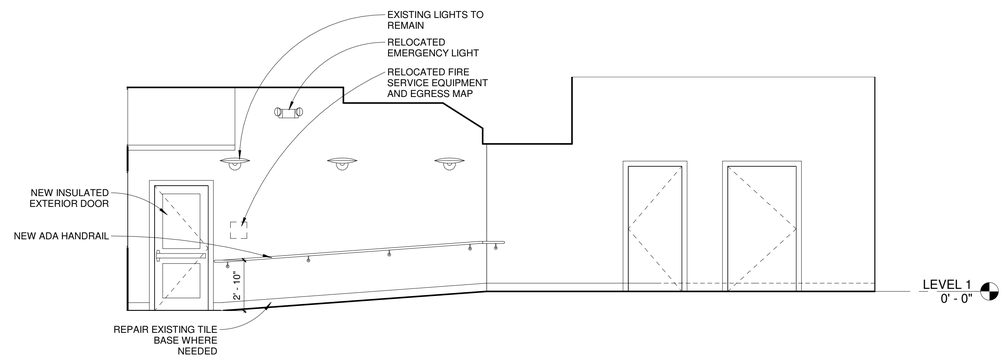

3 ENTRY LOBBY - SOUTH ELEVATION
1/4" = 1'-0"

24 PREBLE STREET

24 PREBLE STREET
PORTLAND, MAINE 04101

BR BURN architecture for life
28 Maple St. Suite 202 Portland, ME 04101
207-774-9402

CONSULTANTS:

REVISIONS:

No.	Name	Date
1	Revision 1	Date 1

ISSUED: 09-14-16
PROJECT No: 1606
DRAWN BY: CMB,AK
CHECKED BY: CMB

SHEET TITLE:
FIRST FLOOR PLANS

A101