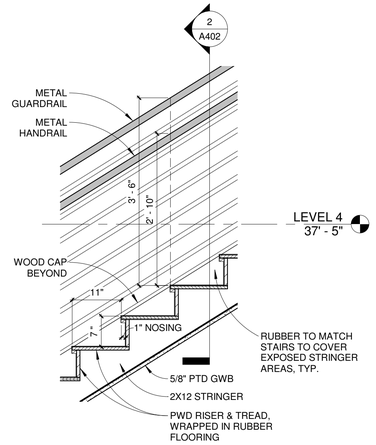

3 TYPICAL STAIR SECTION
3/4" = 1'-0"

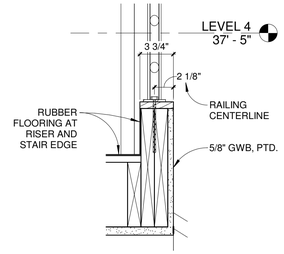

4 SECTION DETAIL - CENTER STAIR STRINGER
1 1/2" = 1'-0"

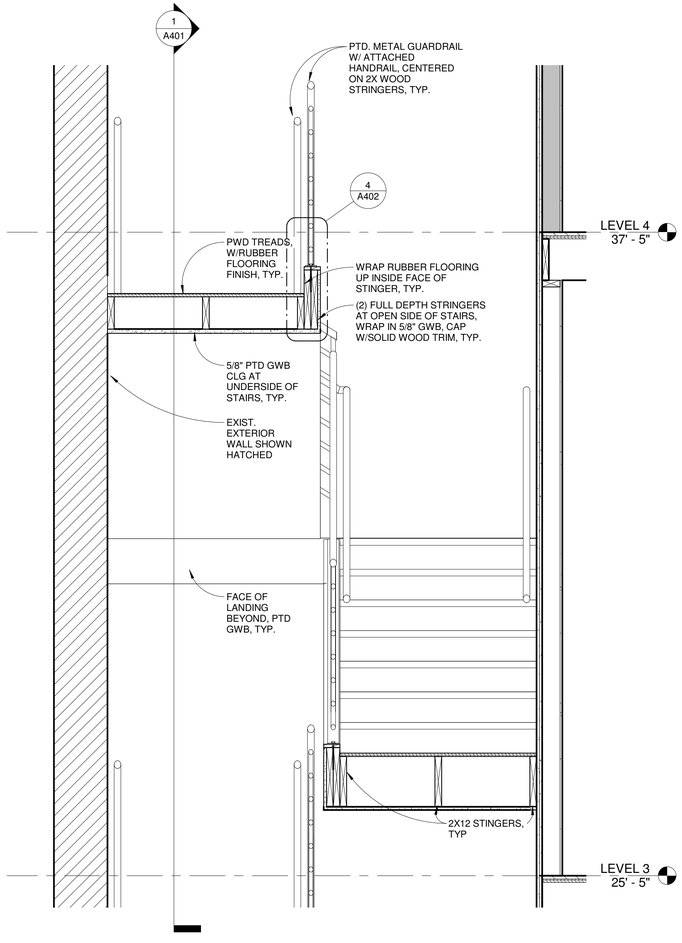

2 STAIR SECTION - LEVELS 3 & 4
3/4" = 1'-0"

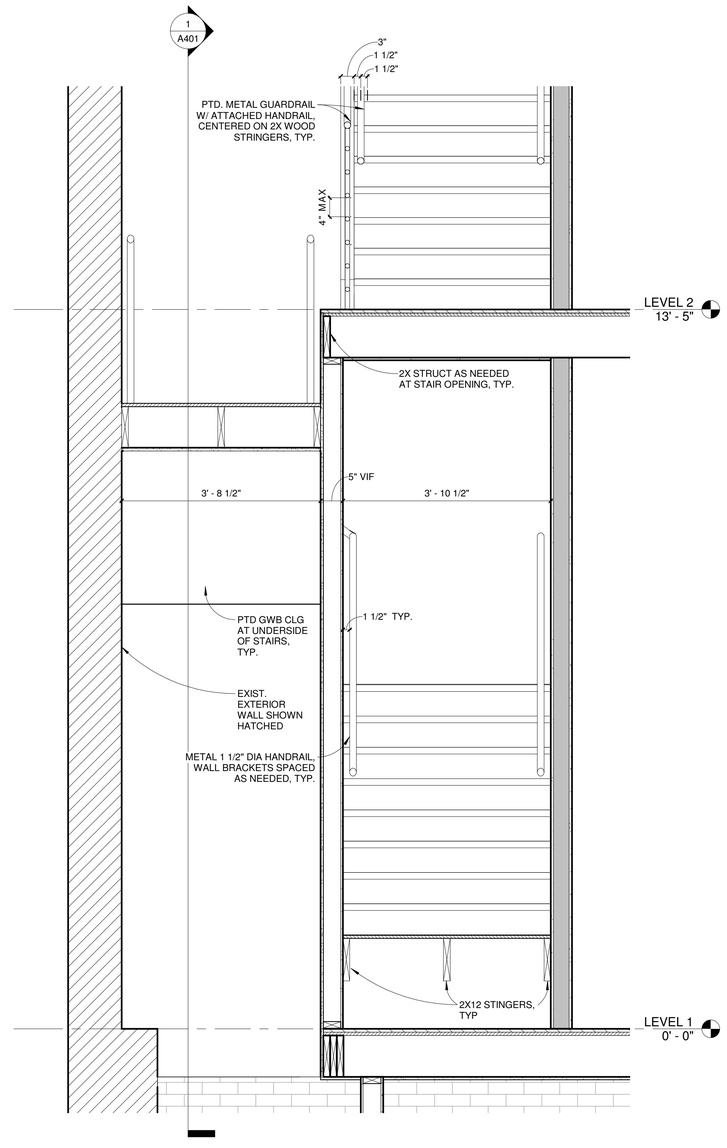

1 STAIR SECTION - LEVELS 1 & 2
3/4" = 1'-0"

LICENSED ARCHITECT
CHRISTOPHE R M. BRILEY
No. 2788
STATE OF MAINE

24 PREBLE STREET

24 PREBLE STREET
PORTLAND, MAINE 04101

BR BURN architecture for life
28 Maple St. Suite 202 Portland, ME 04101
207-774-9402

CONSULTANTS:

REVISIONS:

No.	Name	Date

ISSUED:	09-14-16
PROJECT No:	1606
DRAWN BY:	LLB
CHECKED BY:	CMB

SHEET TITLE:
STAIR SECTIONS & DETAILS

A402