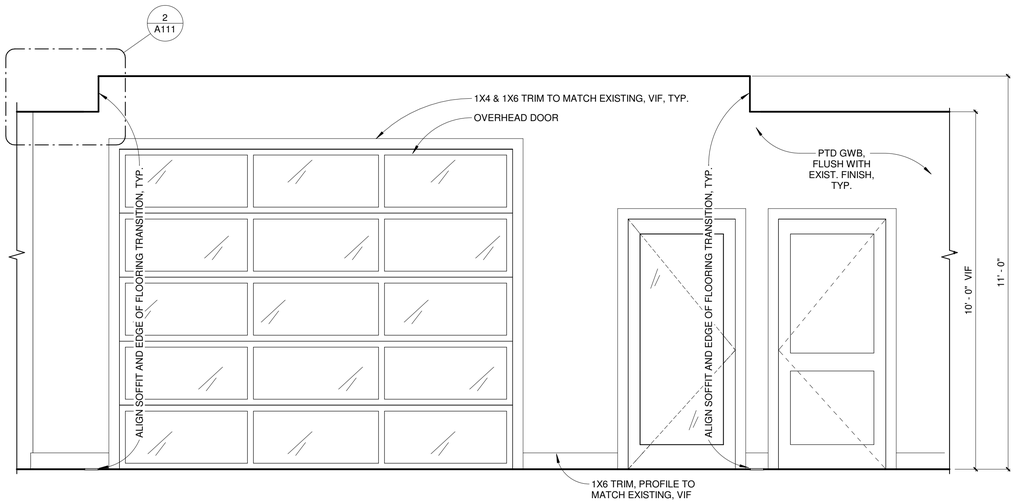

1 LOBBY - NORTH ELEVATION
1/2" = 1'-0"

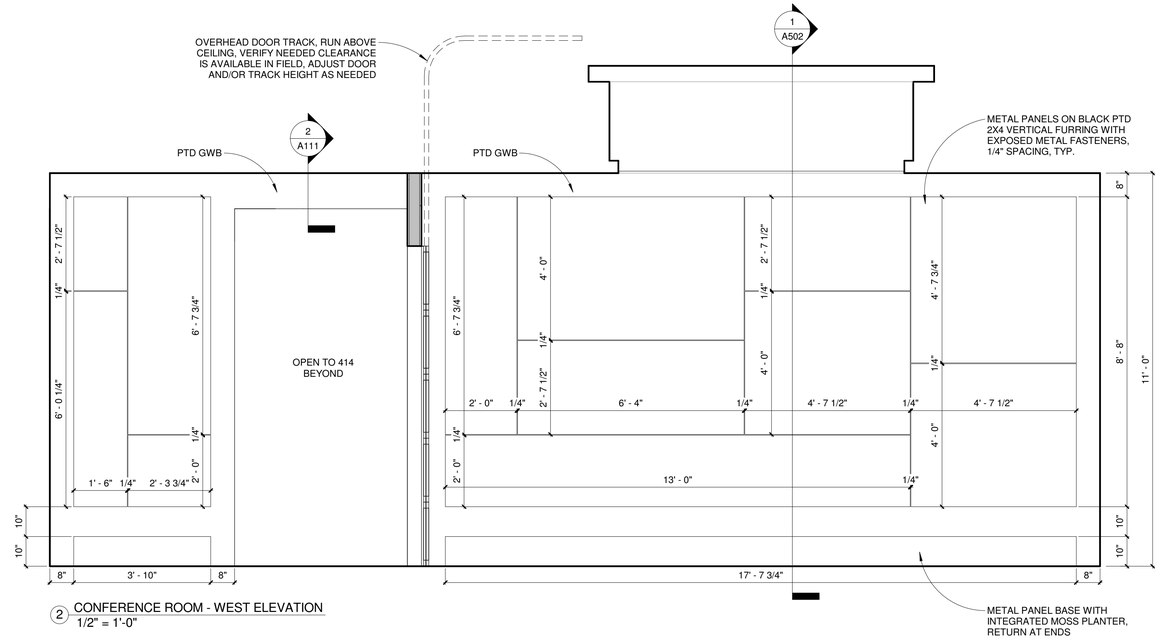

2 CONFERENCE ROOM - WEST ELEVATION
1/2" = 1'-0"

DOOR SCHEDULE						
Mark	Type	Width	Height	Operation	Hardware	Comments
405A	EX	3' - 0"	7' - 0"	SWING	PRIVACY	EXISTING DOOR IN NEW LOCATION
406A	D1	3' - 0"	7' - 0"	SWING	PASSAGE	NEW FULL LITE GLASS DOOR
412A	D2	4' - 0"	7' - 0"	SWING	DUMMY	
413A	EX	3' - 0"	7' - 0"	SWING	PRIVACY	EXISTING DOOR IN NEW LOCATION
414A	D2	4' - 0"	7' - 0"	SWING	DUMMY	
415A	EX	3' - 0"	7' - 0"	SWING	PRIVACY	EXISTING DOOR IN NEW LOCATION
416A	EX	3' - 0"	7' - 0"	SWING	PRIVACY	EXISTING DOOR IN NEW LOCATION
417A	EX	3' - 0"	7' - 0"	SWING	PRIVACY	EXISTING DOOR IN NEW LOCATION
EX	EX	3' - 0"	7' - 0"	SWING	VARIES, SEE NOTES	EXISTING TO REMAIN
EX1	EX	3' - 0"	7' - 0"	SWING	PRIVACY	EXISTING DOOR IN NEW LOCATION
OH1	OH	11' - 0"	8' - 11 1/2"	OVERHEAD DOOR	ELECTRIC OPERATOR	
ST2A	D3	3' - 0"	7' - 0"	SWING	POSITIVE LATCHING	60 MIN RATED
T02	CCC	2' - 9"	6' - 8"			

GENERAL DOOR NOTES

1. ALL GLASS TO BE TEMPERED AND/OR RATED AS REQ'D BY CODE
2. AT EXISTING DOORS TO REMAIN (TYPE EX), NEW HARDWARE AS FOLLOWS:
   - ALL OFFICE SPACES: PRIVACY
   - ELECTRICAL: STORAGE
   - EGRESS STAIR: MATCH NEW STAIR, POSITIVE LATCHING
3. SEE 5/A501 FOR TYPICAL MODIFICATIONS TO EXIST. DOOR TRIM

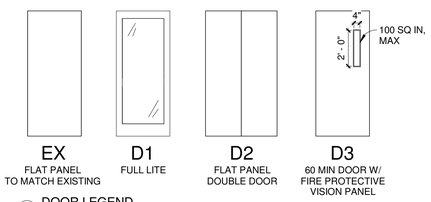

DOOR LEGEND
1/4" = 1'-0"

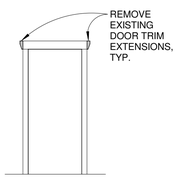

5 EXIST. TRIM MODIFICATION
1/4" = 1'-0"

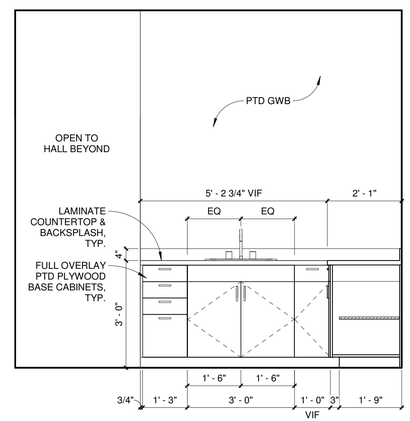

3 KITCHENETTE - SOUTH ELEVATION
1/2" = 1'-0"

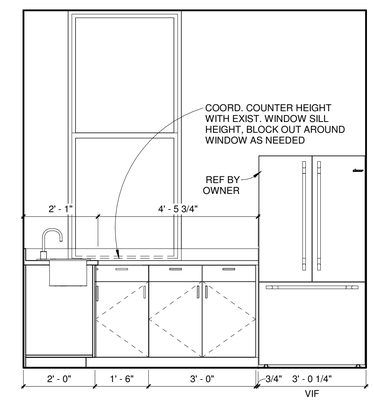

4 KITCHENETTE - WEST ELEVATION
1/2" = 1'-0"

FINISH SCHEDULE								
Room #	Name	Floor	Base	Wall Finish				Ceiling
				North	East	South	West	
401	LOBBY	WD	EXIST./MATCH EXIST/METAL	GWB, PTD	GWB, PTD	EXIST GWB, PTD	GWB, PTD/METAL PANELS	GWB, PTD
402	ELECTRICAL ROOM	EXIST.	EXIST	EXIST	EXIST	EXIST	EXIST	ACT
403	OFFICE 3	CPT	EXIST	EXIST GWB, PTD	EXIST GWB, PTD	EXIST GWB, PTD	EXIST GWB, PTD	ACT
404	OFFICE 2	CPT	EXIST	EXIST GWB, PTD	EXIST GWB, PTD	EXIST GWB, PTD	EXIST GWB, PTD	ACT
405	OFFICE 1	CPT	EXIST./MATCH EXIST	EXIST GWB, PTD	EXIST GWB, PTD	NEW/EXIST GWB, PTD	NEW/EXIST GWB, PTD	ACT
406	CONFERENCE ROOM	WD	EXIST./MATCH EXIST	NEW/EXIST GWB, PTD	NEW/EXIST GWB, PTD	NEW/EXIST GWB, PTD	GWB, PTD/METAL PANELS	GWB, PTD
407	OFFICE 11	CPT	EXIST	EXIST GWB, PTD	EXIST GWB, PTD	EXIST GWB, PTD	EXIST GWB, PTD	ACT
408	OFFICE 10	CPT	EXIST	EXIST GWB, PTD	EXIST GWB, PTD	EXIST GWB, PTD	EXIST GWB, PTD	ACT
409	OFFICE 9	CPT	EXIST	EXIST GWB, PTD	EXIST GWB, PTD	EXIST GWB, PTD	EXIST GWB, PTD	ACT
410	OFFICE 8	CPT	EXIST	EXIST GWB, PTD	EXIST GWB, PTD	EXIST GWB, PTD	EXIST GWB, PTD	ACT
411	OFFICE 7	CPT	EXIST	EXIST GWB, PTD	EXIST GWB, PTD	EXIST GWB, PTD	EXIST GWB, PTD	ACT
412	KITCHEN	MCT	EXIST./MATCH EXIST	EXIST GWB, PTD	GWB, PTD	NEW/EXIST GWB, PTD	EXIST GWB, PTD	ACT
413	UNISEX TOILET	MCT	EXIST./MATCH EXIST	EXIST GWB, PTD	GWB, PTD	NEW/EXIST GWB, PTD	GWB, PTD	ACT
414	OPEN OFFICE	CPT	EXIST./MATCH EXIST	EXIST GWB, PTD	EXIST GWB, PTD	GWB, PTD	NEW/EXIST GWB, PTD	ACT
415	OFFICE 6	CPT	EXIST./MATCH EXIST	GWB, PTD	GWB, PTD	EXIST GWB, PTD	GWB, PTD	ACT
416	OFFICE 5	CPT	EXIST./MATCH EXIST	GWB, PTD	GWB, PTD	EXIST GWB, PTD	GWB, PTD	ACT
417	OFFICE 4	CPT	EXIST./MATCH EXIST	GWB, PTD	NEW/EXIST GWB, PTD	EXIST GWB, PTD	GWB, PTD	ACT
EL1	EXISTING ELEVATOR	EXIST	- - -	EXIST	EXIST	EXIST	EXIST	ACT
EX	UNISEX ADA TOILET	MCT	EXIST./MATCH EXIST	EXIST GWB, PTD	EXIST GWB, PTD	NEW/EXIST GWB, PTD	EXIST GWB, PTD	ACT
ST1	EXISTING STAIR	EXIST	EXIST	EXIST	EXIST	EXIST	EXIST	ACT
ST2	NEW STAIR	RUBBER	RUBBER	NEW/EXIST GWB, PTD	GWB, PTD	EXIST BRICK, REFINISHED AS REQ'D	GWB, PTD	ACT

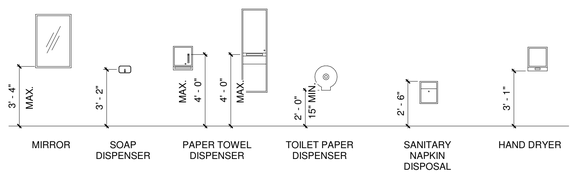

TYPICAL TOILET ACCESSORIES MOUNTING HEIGHTS

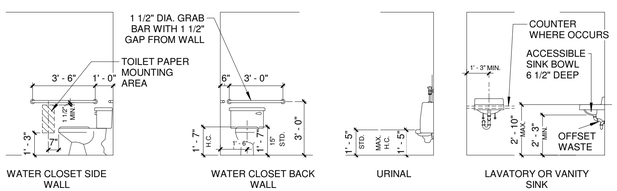

TYPICAL PLUMBING FIXTURES AND ACCESSORIES MOUNTING HEIGHTS

LICENSED ARCHITECT
CHRISTOPHER M. BRILEY
No. 2788
STATE OF MAINE

24 PREBLE STREET

24 PREBLE STREET
PORTLAND, MAINE 04101

BRIBURN architecture for life
28 Maple St. Suite 202 Portland, ME 04101
207-774-9402

CONSULTANTS:

REVISIONS:

No.	Name	Date

ISSUED: 09-14-16
PROJECT No: 1606
DRAWN BY: LLB
CHECKED BY: CMB
SHEET TITLE: INTERIOR ELEVATIONS AND DETAILS

A501