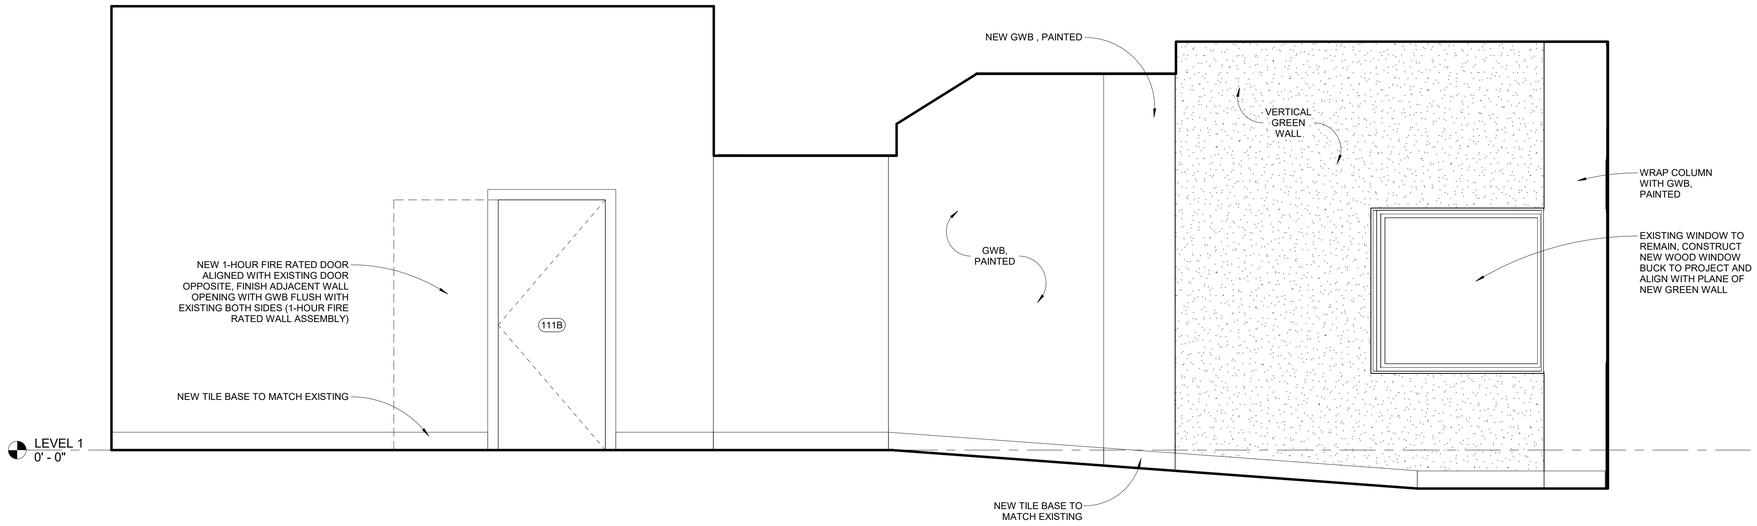

1 ENTRY LOBBY - NORTH ELEVATION
1/2" = 1'-0"

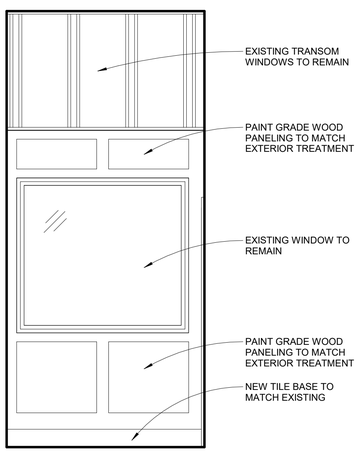

2 ENTRY LOBBY - EAST ELEVATION
1/2" = 1'-0"

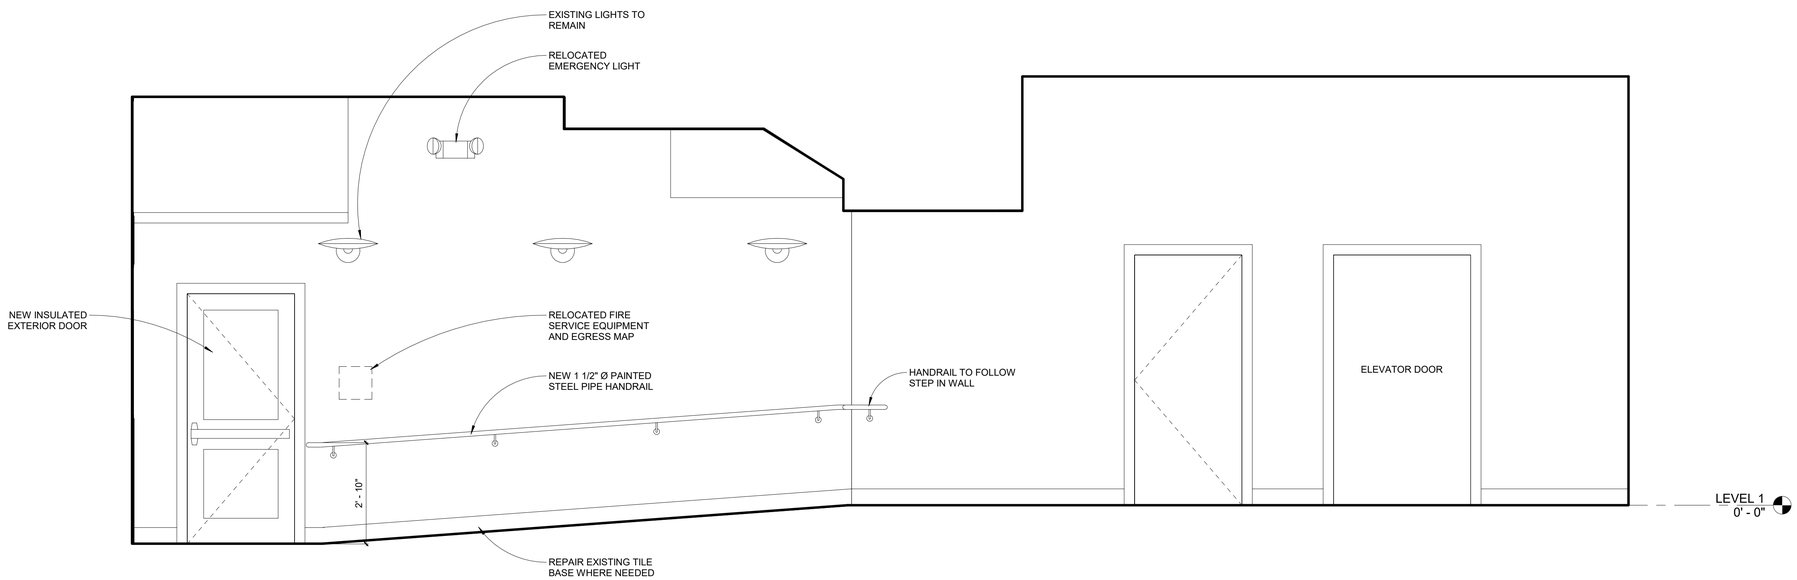

3 ENTRY LOBBY - SOUTH ELEVATION
1/2" = 1'-0"

LICENSED ARCHITECT
CHRISTOPHER M. BRILEY
No. 2788
STATE OF MAINE

24 PREBLE STREET

LOOBY, STAIR AND 4TH FLOOR

PORTLAND, MAINE 04101

BRBURN
architecture for life
28 Maple St., Suite 202, Portland, ME 04101
207-774-9662

CONSULTANTS:

REVISIONS:

No.	Name	Date

ISSUED:	11/14/16
PROJECT No:	1606
DRAWN BY:	CMB,AK
CHECKED BY:	CMB

SHEET TITLE:
INTERIOR ELEVATIONS

A502