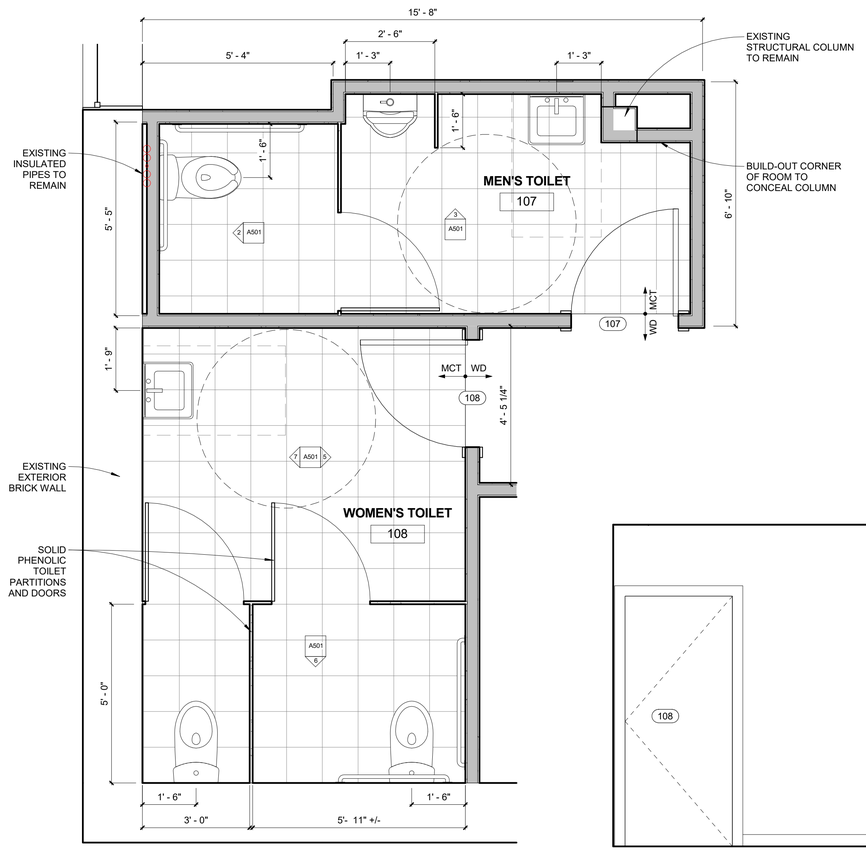

1 ENLARGED BATHROOM PLAN
1/2" = 1'-0"

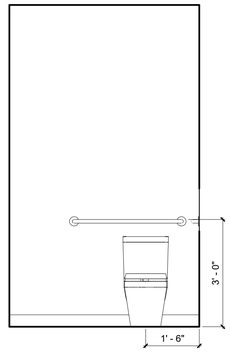

2 INT - MEN'S ROOM WEST 1
1/2" = 1'-0"

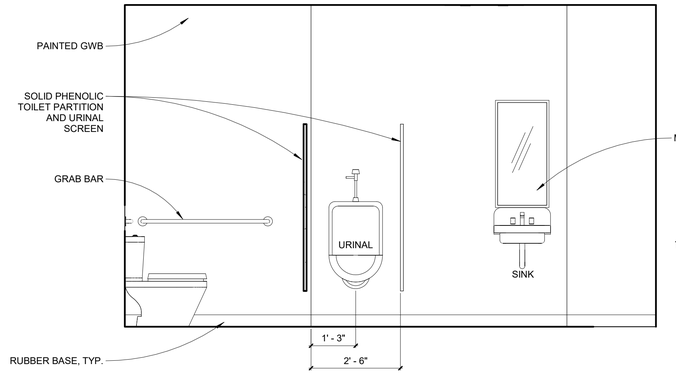

3 INT - MEN'S ROOM NORTH
1/2" = 1'-0"

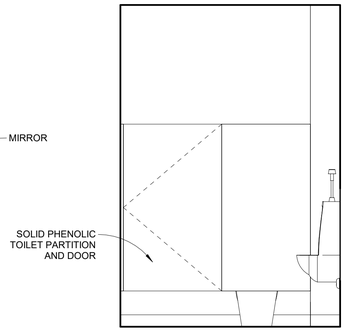

4 INT - MEN'S ROOM WEST 2
1/2" = 1'-0"

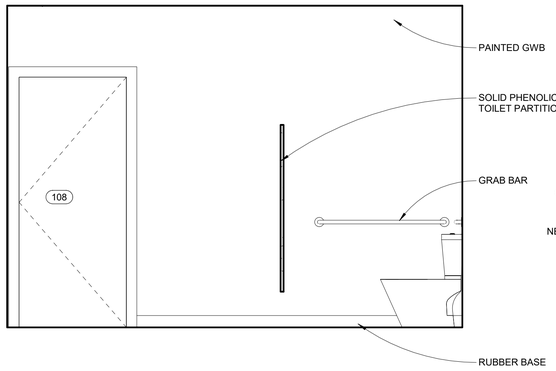

5 INT - WOMEN'S ROOM EAST
1/2" = 1'-0"

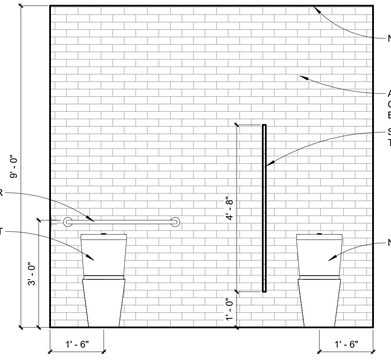

6 INT - WOMEN'S ROOM SOUTH
1/2" = 1'-0"

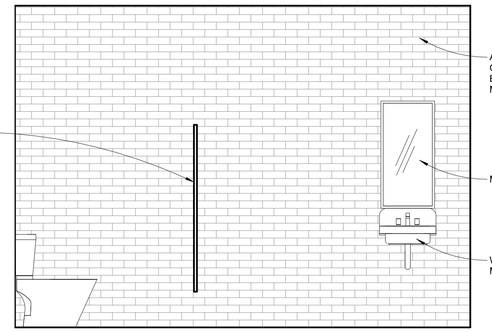

7 INT - WOMEN'S ROOM WEST
1/2" = 1'-0"

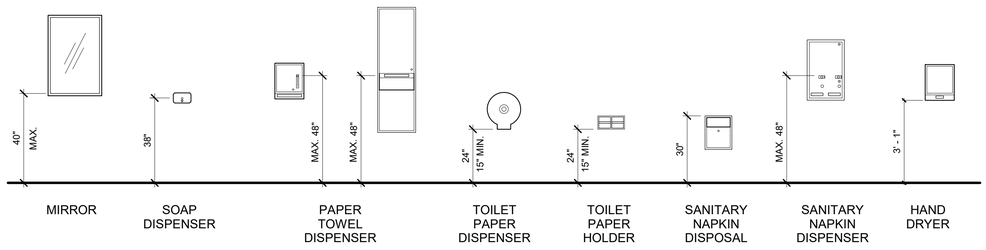

TYPICAL TOILET ACCESSORIES MOUNTING HEIGHTS

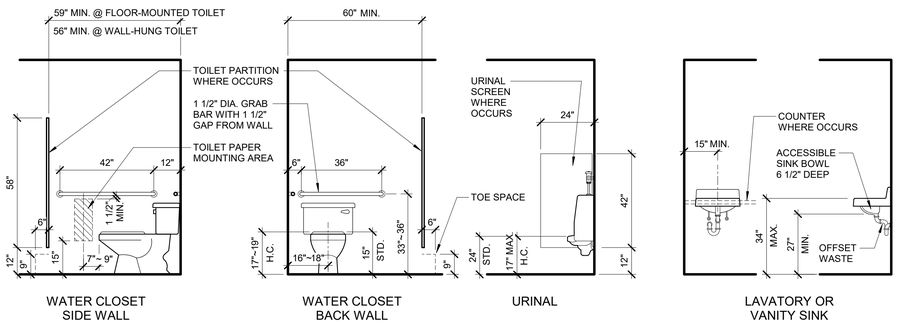

TYPICAL PLUMBING FIXTURES AND ACCESSORIES MOUNTING HEIGHTS

BATHROOM ACCESSORY LEGEND

A	MIRROR
B	SOAP DISPENSER
C	PAPER TOWEL DISPENSER
D	TOILET PAPER DISPENSER
E	TOILET PAPER HOLDER
F	SANITARY NAPKIN DISPOSAL
G	SANITARY NAPKIN DISPENSER
H	HAND DRYER
I	GRAB BARS

LICENSED ARCHITECT
CHRISTOPHER M. BRILEY
No. 2788
STATE OF MAINE

24 PREBLE STREET
1ST FLOOR RENOVATIONS
PORTLAND, MAINE 04101

BRBURN
architecture for life
28 Maple St., Suite 202, Portland, ME 04101
207-774-9662

CONSULTANTS:

REVISIONS:

No.	Name	Date

ISSUED: 12/29/16
PROJECT No: 1606
DRAWN BY: RIP
CHECKED BY: CMB

SHEET TITLE:
ENLARGED BATHROOM PLAN & ELEVATIONS

A501