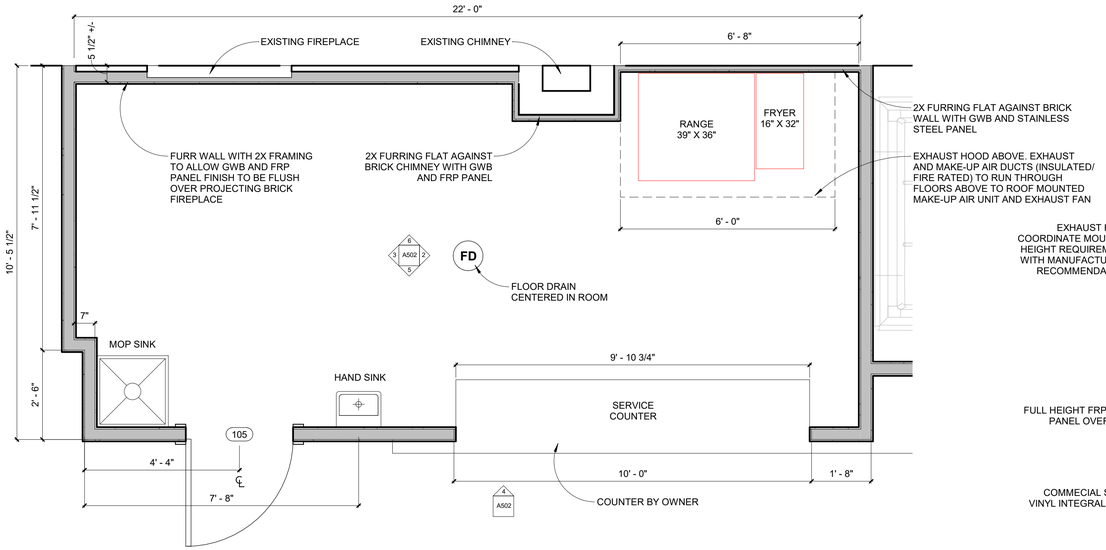

1 ENLARGED KITCHEN PLAN
1/2" = 1'-0"

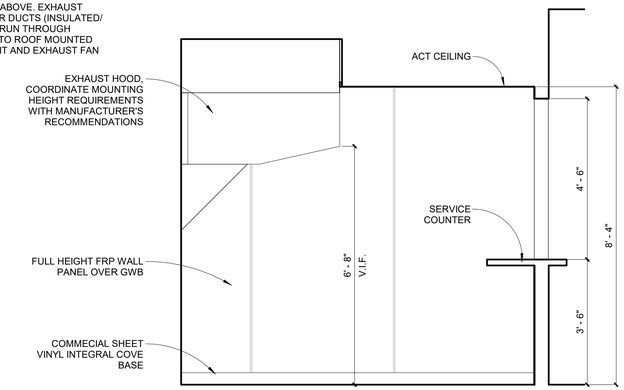

2 INT - KITCHEN EAST
1/2" = 1'-0"

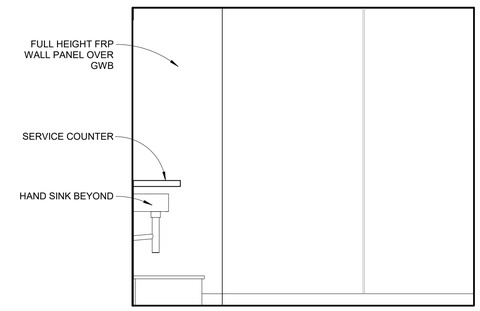

3 INT - KITCHEN WEST
1/2" = 1'-0"

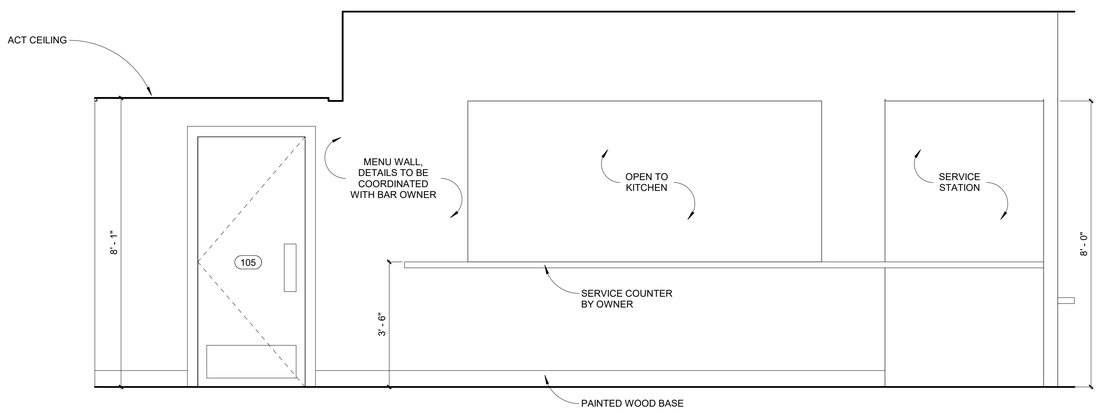

4 INT - MENU WALL SOUTH
1/2" = 1'-0"

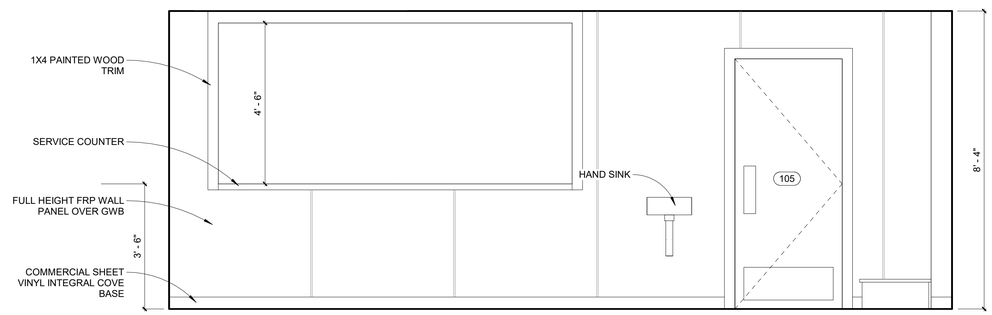

5 INT - KITCHEN SOUTH
1/2" = 1'-0"

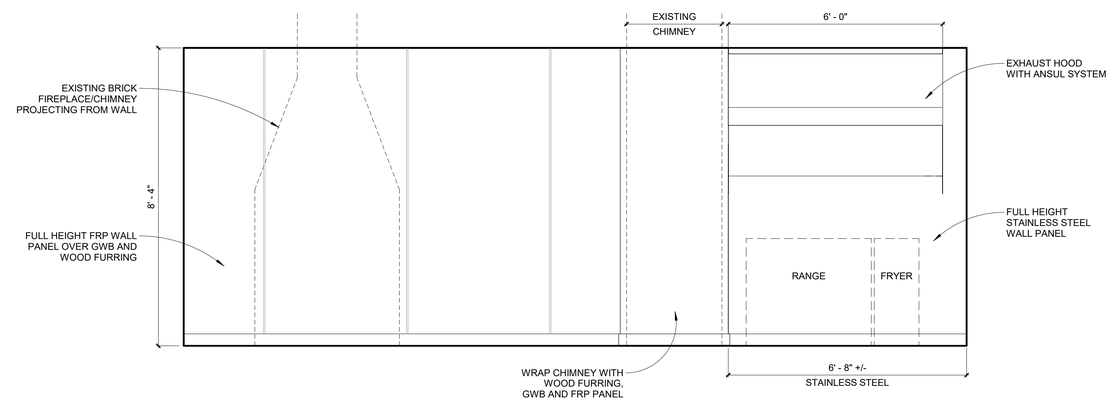

6 INT - KITCHEN NORTH
1/2" = 1'-0"

LICENSED ARCHITECT
CHRISTOPHER M. BRILEY
No. 2788
STATE OF MAINE

24 PREBLE STREET
1ST FLOOR RENOVATIONS
PORTLAND, MAINE 04101

BRBURN architecture for life
28 Maple St. Suite 202, Portland, ME 04101
207-772-5402

CONSULTANTS:

REVISIONS:

No.	Name	Date

ISSUED:	12/29/16
PROJECT No:	1606
DRAWN BY:	RIP
CHECKED BY:	CMB

SHEET TITLE:
ENLARGED KITCHEN PLAN & ELEVATIONS

A502