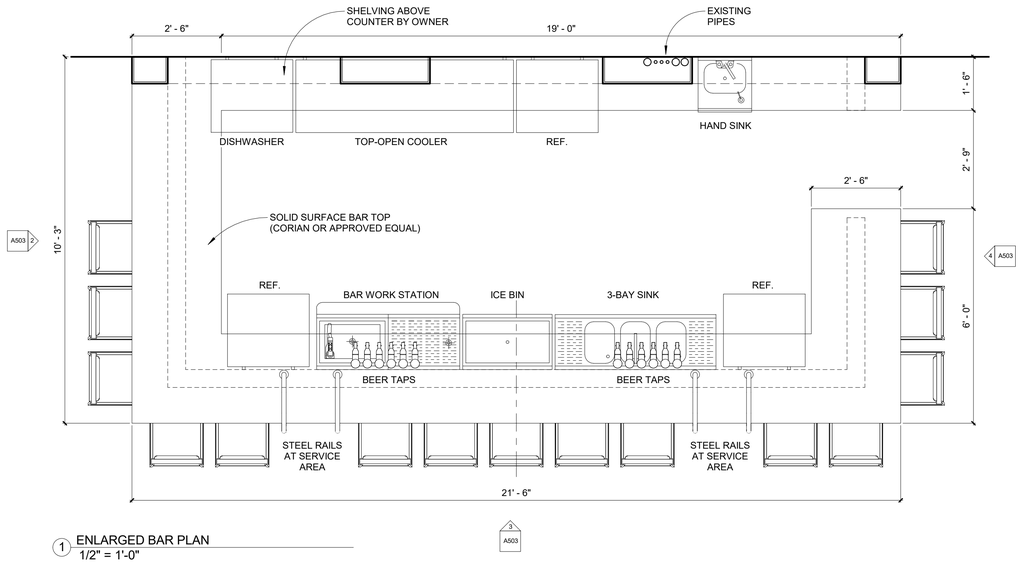

1 ENLARGED BAR PLAN
1/2" = 1'-0"

NOTE:

ALL BAR EQUIPMENT TO BE PROVIDED BY OWNER.

GENERAL CONTRACTOR TO COORDINATE POWER AND PLUMBING REQUIREMENTS WITH OWNER.

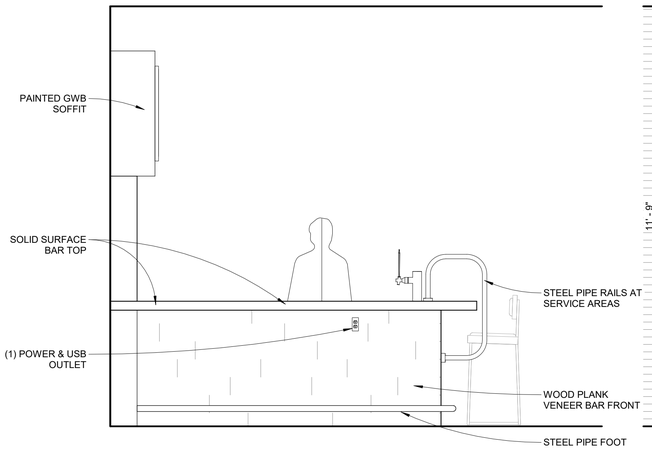

2 INT - BAR WEST
1/2" = 1'-0"

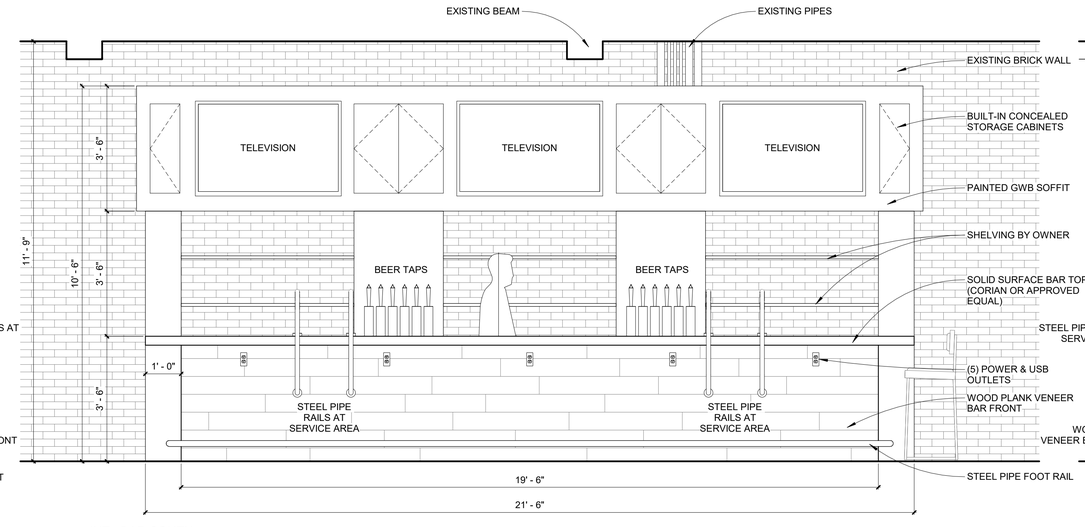

3 INT - BAR SOUTH
1/2" = 1'-0"

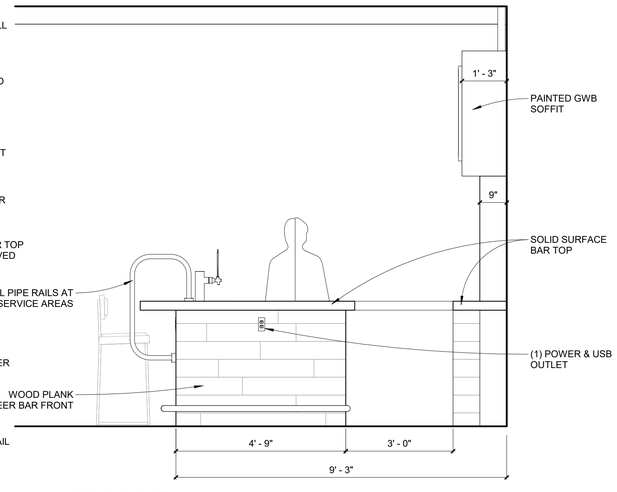

4 INT - BAR EAST
1/2" = 1'-0"

LICENSED ARCHITECT
CHRISTOPHER M. BRILEY
No. 2788
STATE OF MAINE

24 PREBLE STREET
1ST FLOOR RENOVATIONS
PORTLAND, MAINE 04101

BRBURN
architecture for life
28 Maple St., Suite 202, Portland, ME 04101
207-774-9642

CONSULTANTS:

REVISIONS:

No.	Name	Date

ISSUED: 12/29/16
PROJECT No: 1606
DRAWN BY: RIP
CHECKED BY: CMB

SHEET TITLE:
ENLARGED BAR PLAN & ELEVATIONS

A503