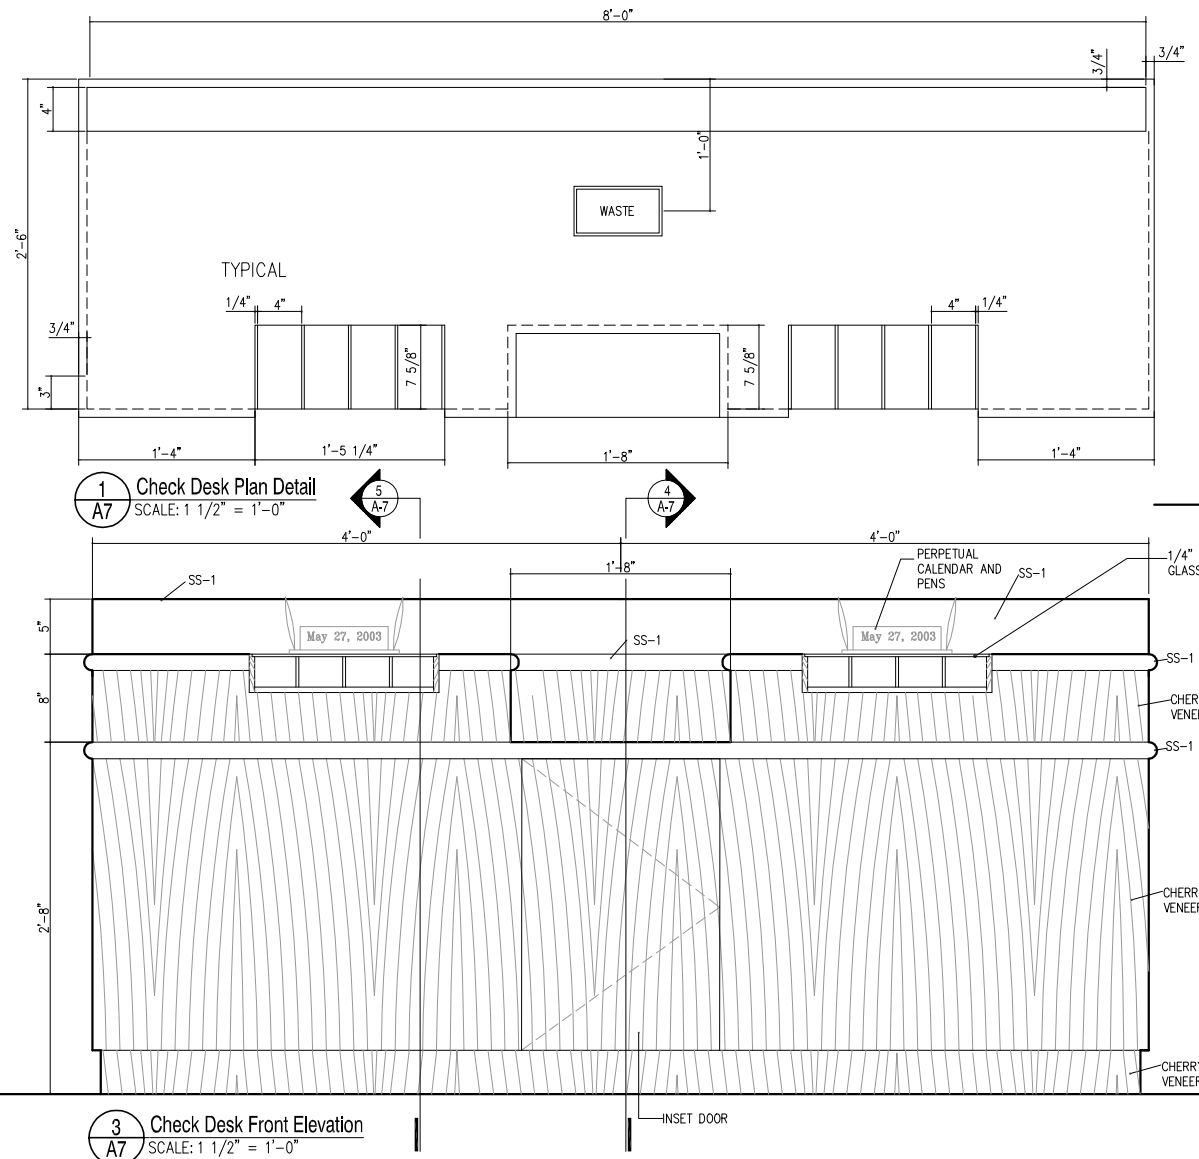

1 A7 **Check Desk Plan Detail**
SCALE: 1 1/2" = 1'-0"

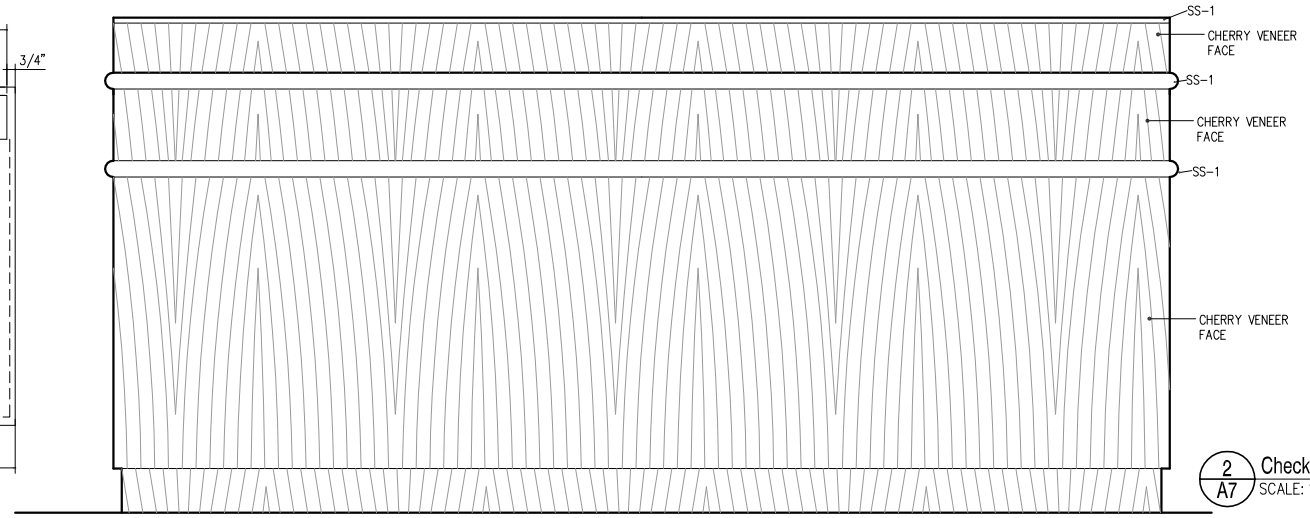

2 A7 **Check Desk Back Elevation**
SCALE: 1 1/2" = 1'-0"

3 A7 **Check Desk Front Elevation**
SCALE: 1 1/2" = 1'-0"

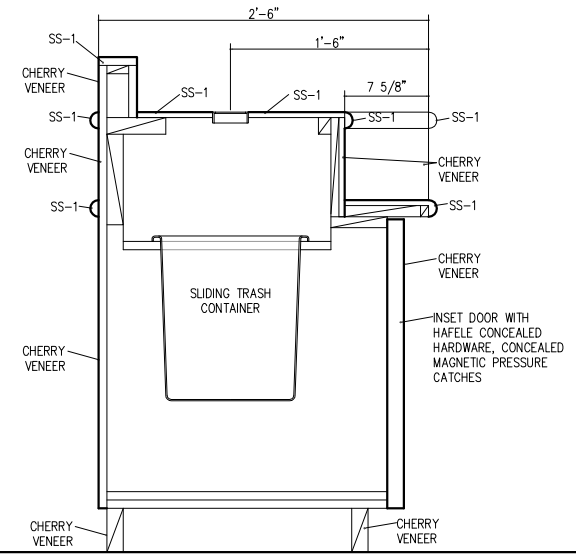

4 A7 **Teller Line Section @ ADA SHELF**
SCALE: 1 1/2" = 1'-0"

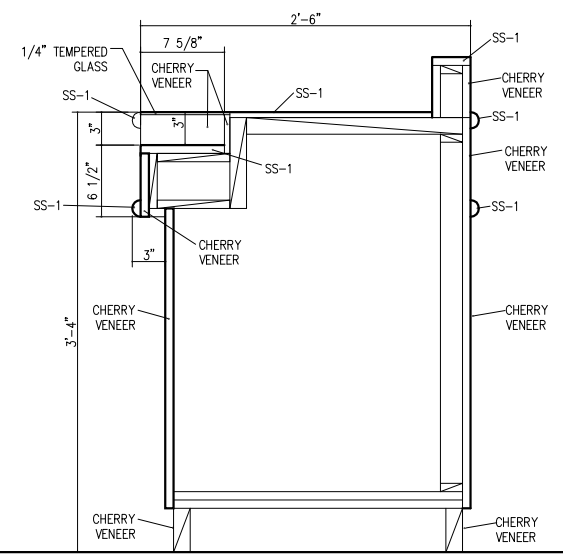

5 A7 **Check Desk Section**
SCALE: 1 1/2" = 1'-0"

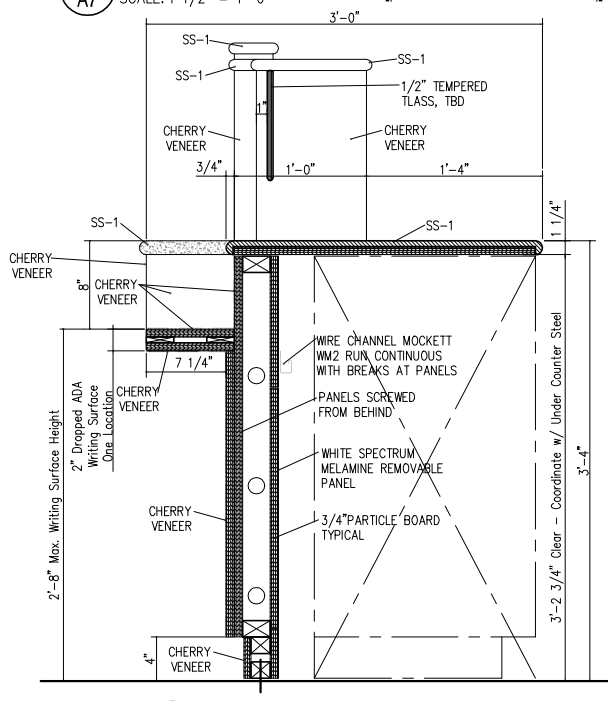

6 A7 **Check Desk Section**
SCALE: 1 1/2" = 1'-0"

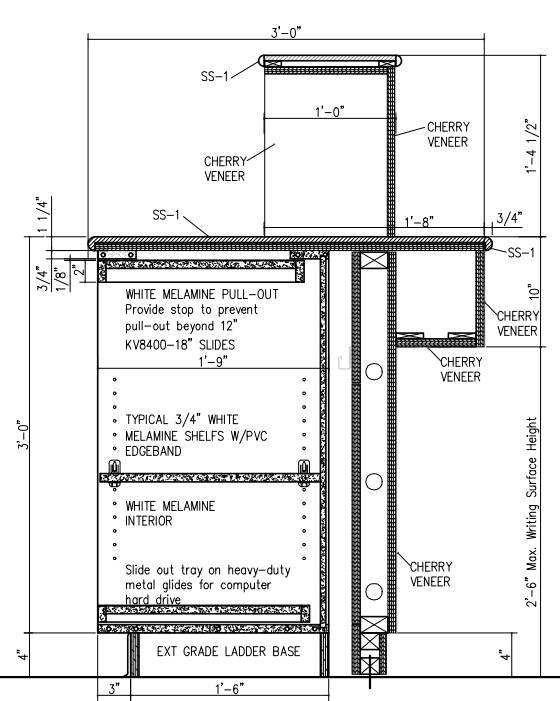

7 A7 **Teller Line Section @ Riser**
SCALE: 1 1/2" = 1'-0"

CASEWORK SPECIFICATION AWI SECTION 600 FOR:
LAMINATE CLAD, FLUSH OVERLAY, CUSTOM GRADE,
WIRE PULLS AND 50 LB. DRAWER SLIDES.

COORDINATE DIMENSIONS WITH EXISTING UNDER-COUNTER STEEL.
WORK INCLUDES: INSTALLATION OF NEW TELLER LINE
AND UNDER-COUNTER STEEL, NEW ELECTRIC
MOUNTED ON TELLER LINE, COORDINATE/INCORPORATE
WITH BANK'S DATA CONTRACTOR.

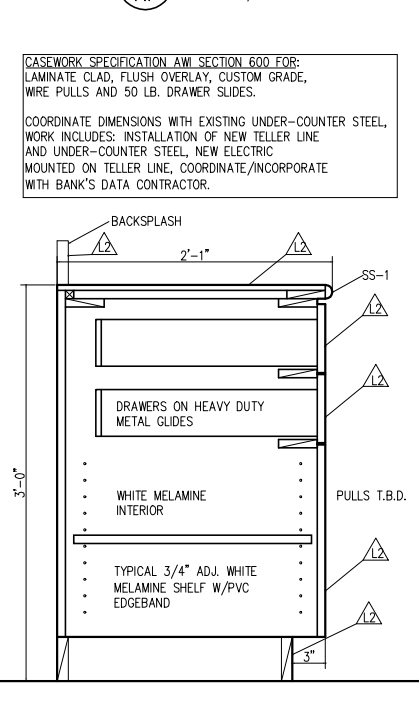

8 A7 **Typ. Base Cabinet Section**
SCALE: 1 1/2" = 1'-0"

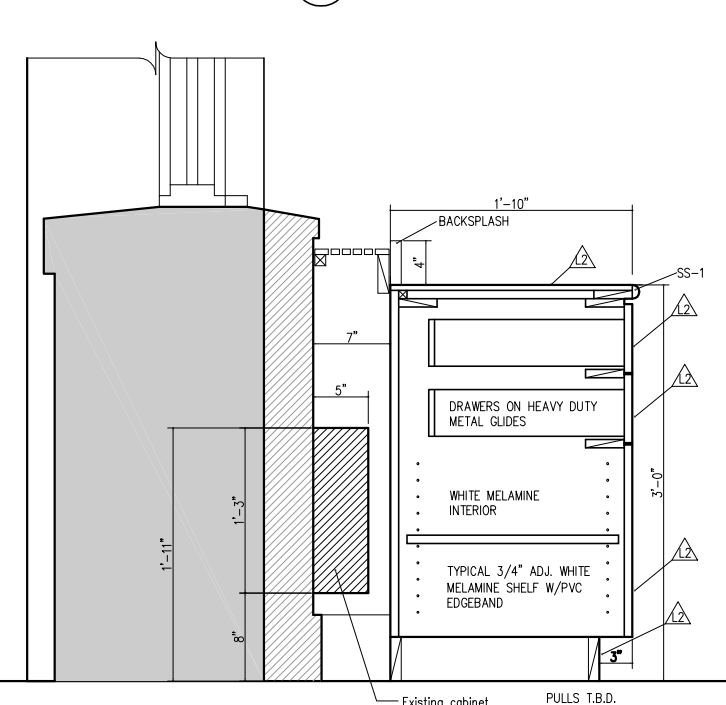

9 A7 **Base Cabinet Section @ Heater**
SCALE: 1 1/2" = 1'-0"

THERIAULT/ LANDMANN
A S S O C I A T E S
118 Congress St. Portland, ME 04101
TLA
Tel: (207) 842-2500
Fax: (207) 842-2501
1 (800) 292-2665

revision #	date	drawn by:	As Noted
Design Review	9-26-2005	JB	

Construction Set

Peoples Heritage Bank
477 Congress Street, Portland, Maine

Elevations & Details

A-7

sheet number

issued:

project no.