Project North

Existing HVAC enclosure to be removed. See Sheet A-5 for new enclosure detail.

Remove Teller Line and Partial Height Walls

Remove Partial Height Walls

Remove Door/Wall

Relocate Safe to work area

Up

Existing Elevator

Existing Vault with large concealed space above.

Concealed spaces on either side of the stair will be exposed when the walls are removed to increase the width of the new room. After the walls have been removed the Architect will direct how to build a 1 hour fire rated enclosure partition.

DN

Vestibule

Remove Partial Height Walls

Existing HVAC enclosure to be removed. See Sheet A-5 for new enclosure detail.

Remove Existing Non-Fire Rated Glass Door, Glass Sidelight and Partition (Below 9'-0") Note: This door is currently signed "Not an Exit".

Concealed spaces on either side of the stair will be exposed when the walls are removed to increase the width of the new room.

Existing Tenant Wall under Mezzanine shall not be disturbed. Verify Location in Field

Remove Partial Height Walls

Remove Existing Stairs to Mezzanine. These stairs are currently locked off with a non-fire rated glass door. The mezzanine is currently not occupied and there are at least two means egress from that space other than through the bank tenant.

Congress Street Sidewalk

Appromate Location for (3) Elevators

This space conceals built-in shelving that shall be removed in order to claim the space. Review with architect before proceeding.

Concourse

1 / D-1 Demolition Floor Plan
SCALE: 1/4" = 1'-0"

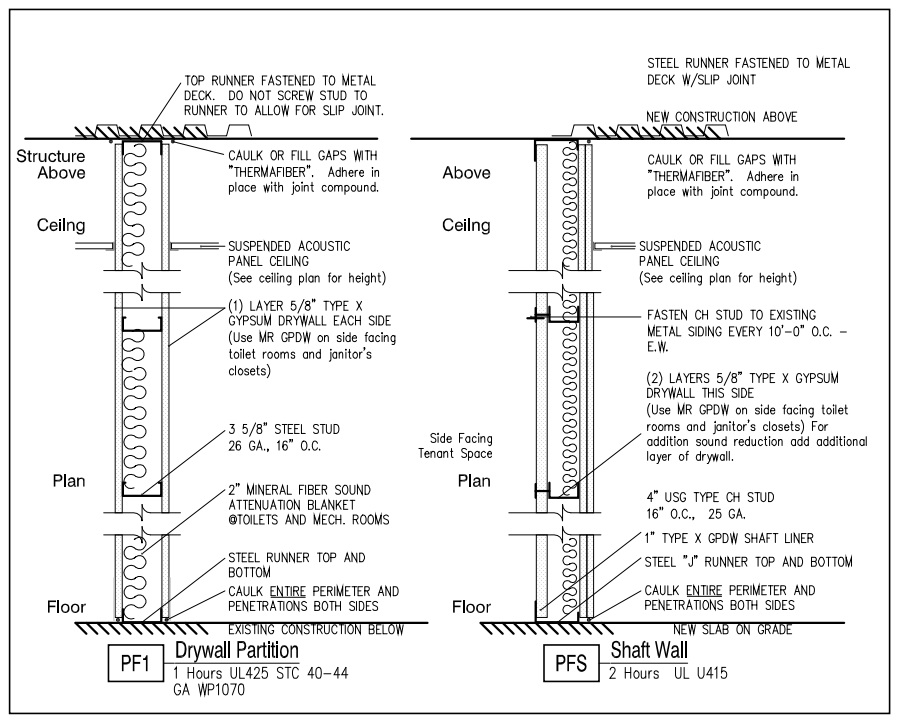

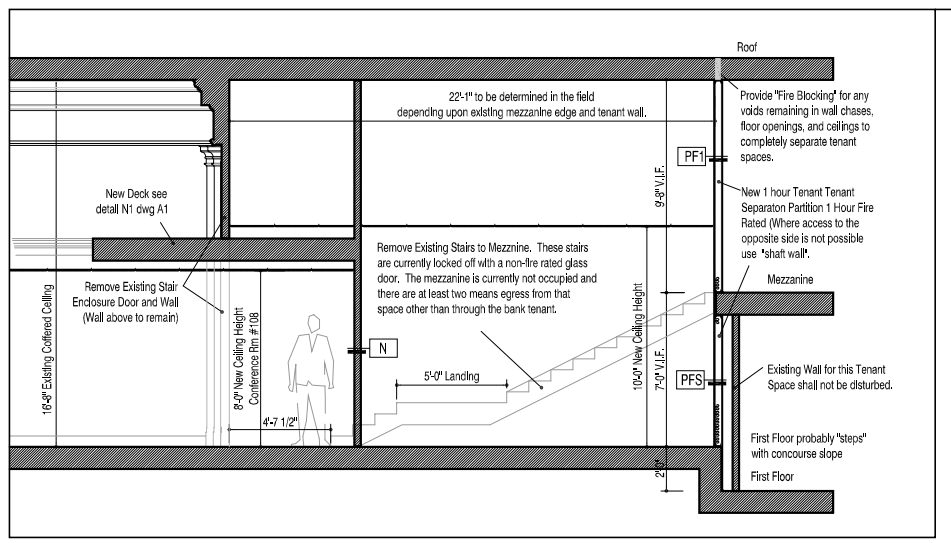

2 / D-1 Stair (to be Demolished) Section
SCALE: 1/4" = 1'-0"

TLA
THERIAULT/ LANDMANN ASSOCIATES
118 Congress St. Portland, ME 04101
Tel: (207) 842-0260
Fax: (207) 842-0270
1 (800) 292-2525

Construction Set

Peoples Heritage Bank
477 Congress Street, Portland, Maine

Demolition Plan

revision #	date	drawn by:	1/4" = 1'-0"
	08-04-06	RB	

Rowena Rosario

D-1
sheet number

assoc:

project no.