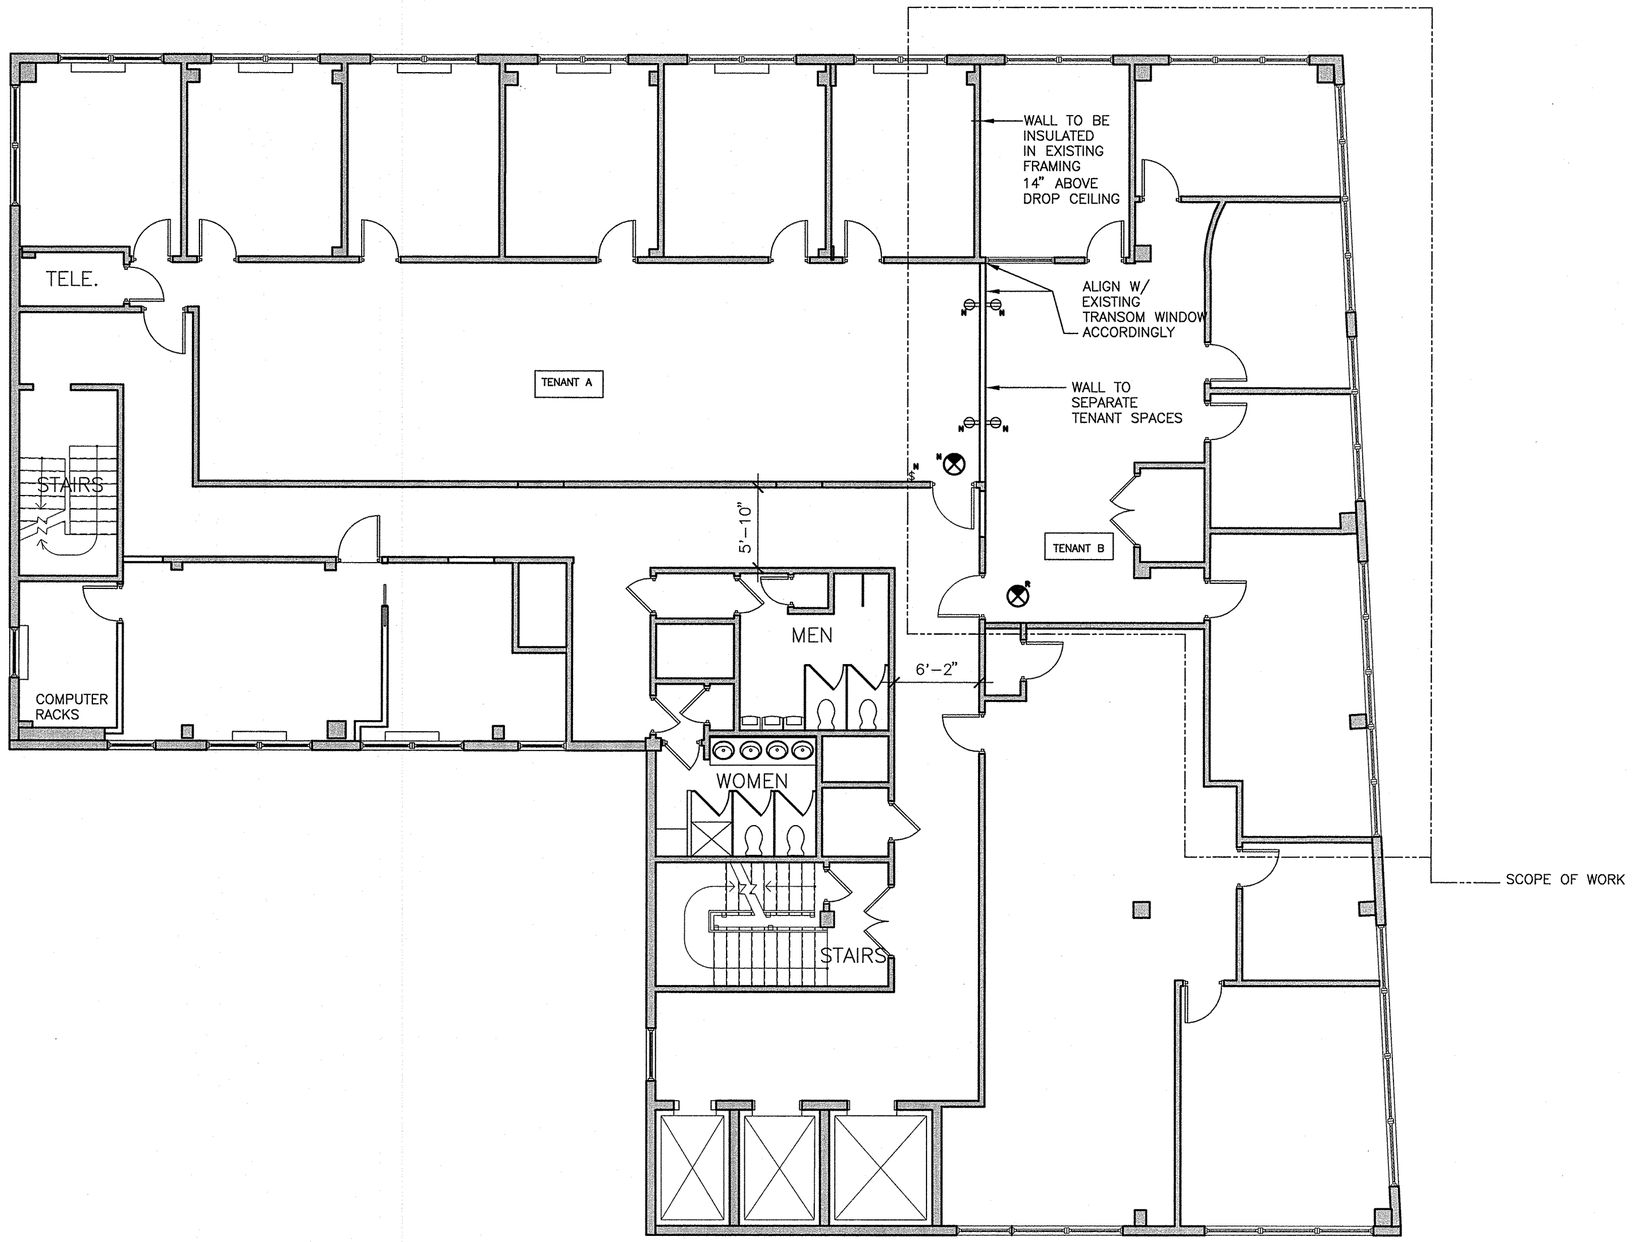

A1 PROPOSED FLOOR PLAN
1/8" = 1'-0"

LICENSED ARCHITECT
PAUL LEWANDOWSKI
No. 3454
8.9.14
STATE OF MAINE

NO	DATE	REVISIONS

PROJECT NORTH

LAMBERT COFFIN
477 CONGRESS STREET
PORTLAND, ME

TITLE
13th FLOOR
CONSTRUCTION PLAN

SCALE
1/8" = 1'-0"

re*fab
165 SPURWINK RD.
SCARBOROUGH, ME
P:(207) 408-5450

CHECKED BY
-

DRAWN BY
JAT

DATE
7/31/14

A113

14.401.1

C:\juliet_hm\JT Miscellaneous\refab\LambertCoffin\2014\A113.DWG