NOTE:
KEY ACCESS TO 4TH FLOOR APARTMENT

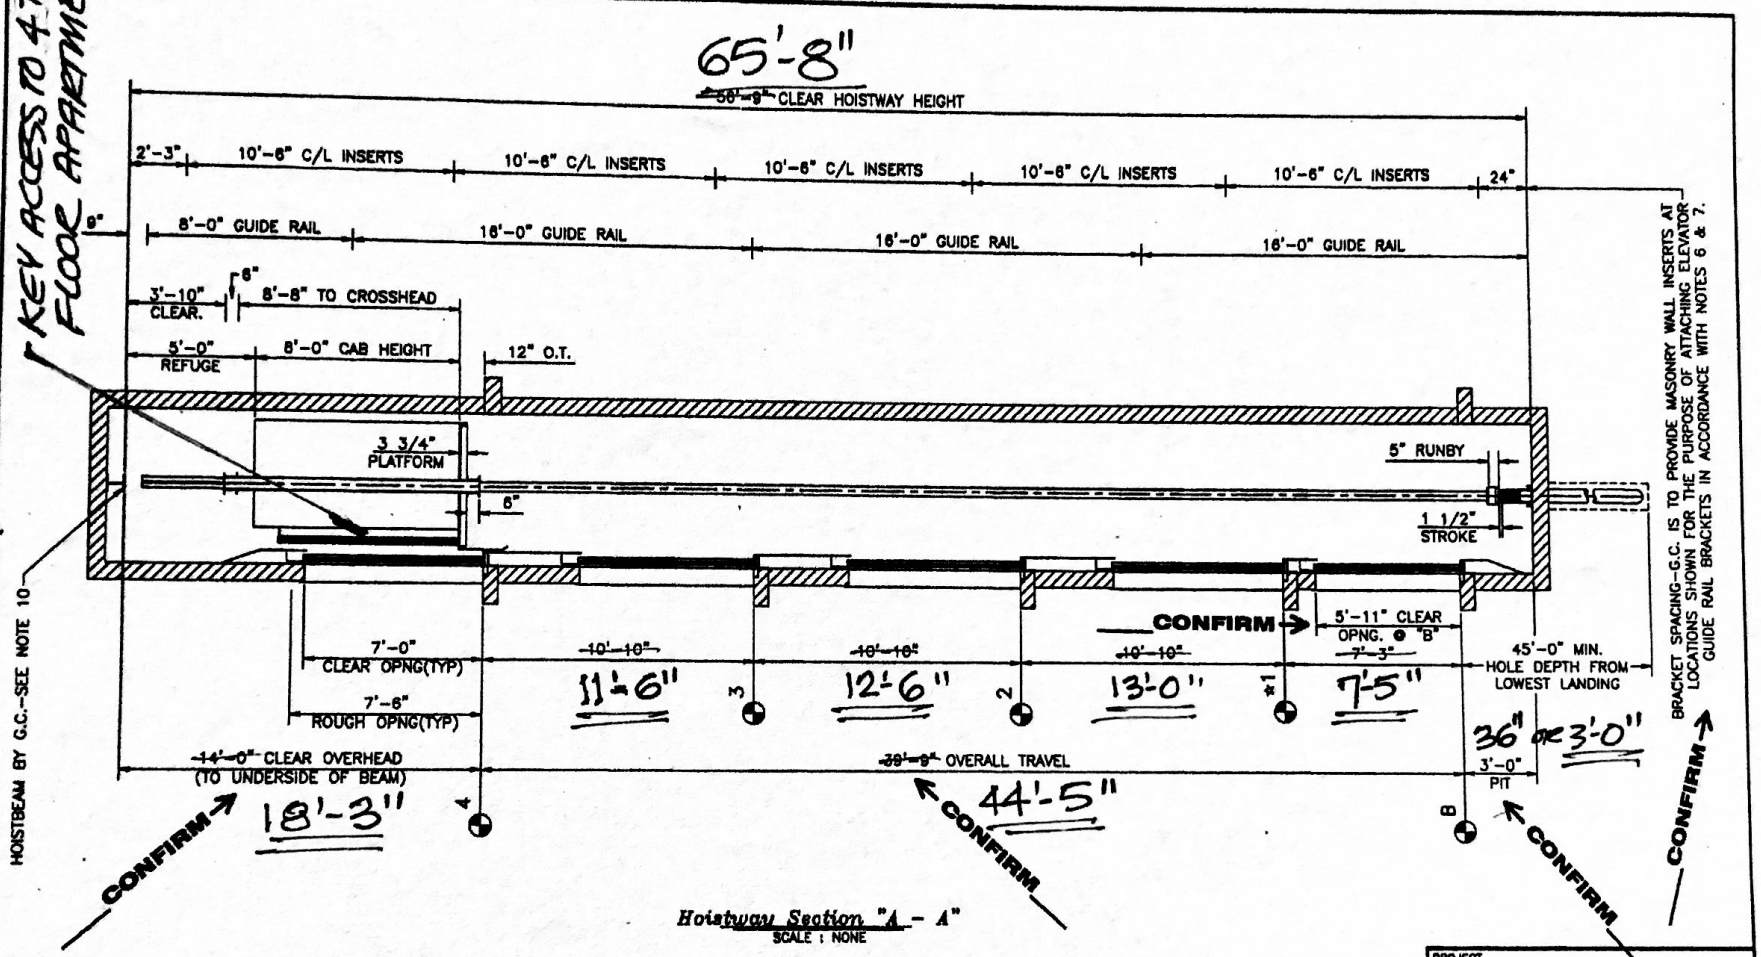

Hoistway Section "A - A"
SCALE : NONE

DATE	BY	CHKD	DESCRIPTION
6-20-12	ewd		ORIGINAL

PROJECT
SPRINGER'S JEWELRY
FALMOUTH, ME

CONTRACT No. 18729

SHEET No. 3 OF 4

REVIEWED 4-7-17
brian E. duffy RA