GENERAL NOTES:

1. See sheet A3.2 for wall types
2. Coordinate w/Architect all patching & prep of existing surfaces (walls, columns, ceilings, etc) reqiured for final finishes.
3. Coordinate ceiling attachment/details w/Architect of all new walls.
4. Provide solid blocking as required for plumbing fixtures, classroom items, fire extinquisher cabinets, etc.
5. Notify Architect of all significant discrepancies between plan and existing building.
6. Coordinate w/Architect all found areas of significant moisture penetration.
7. All dimensions are face to face of stud or to face of existing finish.

NEW WALL

EXISTING WALL

2 HR. RATED WALL AND 1 HR. RATED WALLS:
See SHEET LS1.1 AND G1.1
ALSO SEE WALL TYPE NOTES THIS SHEET

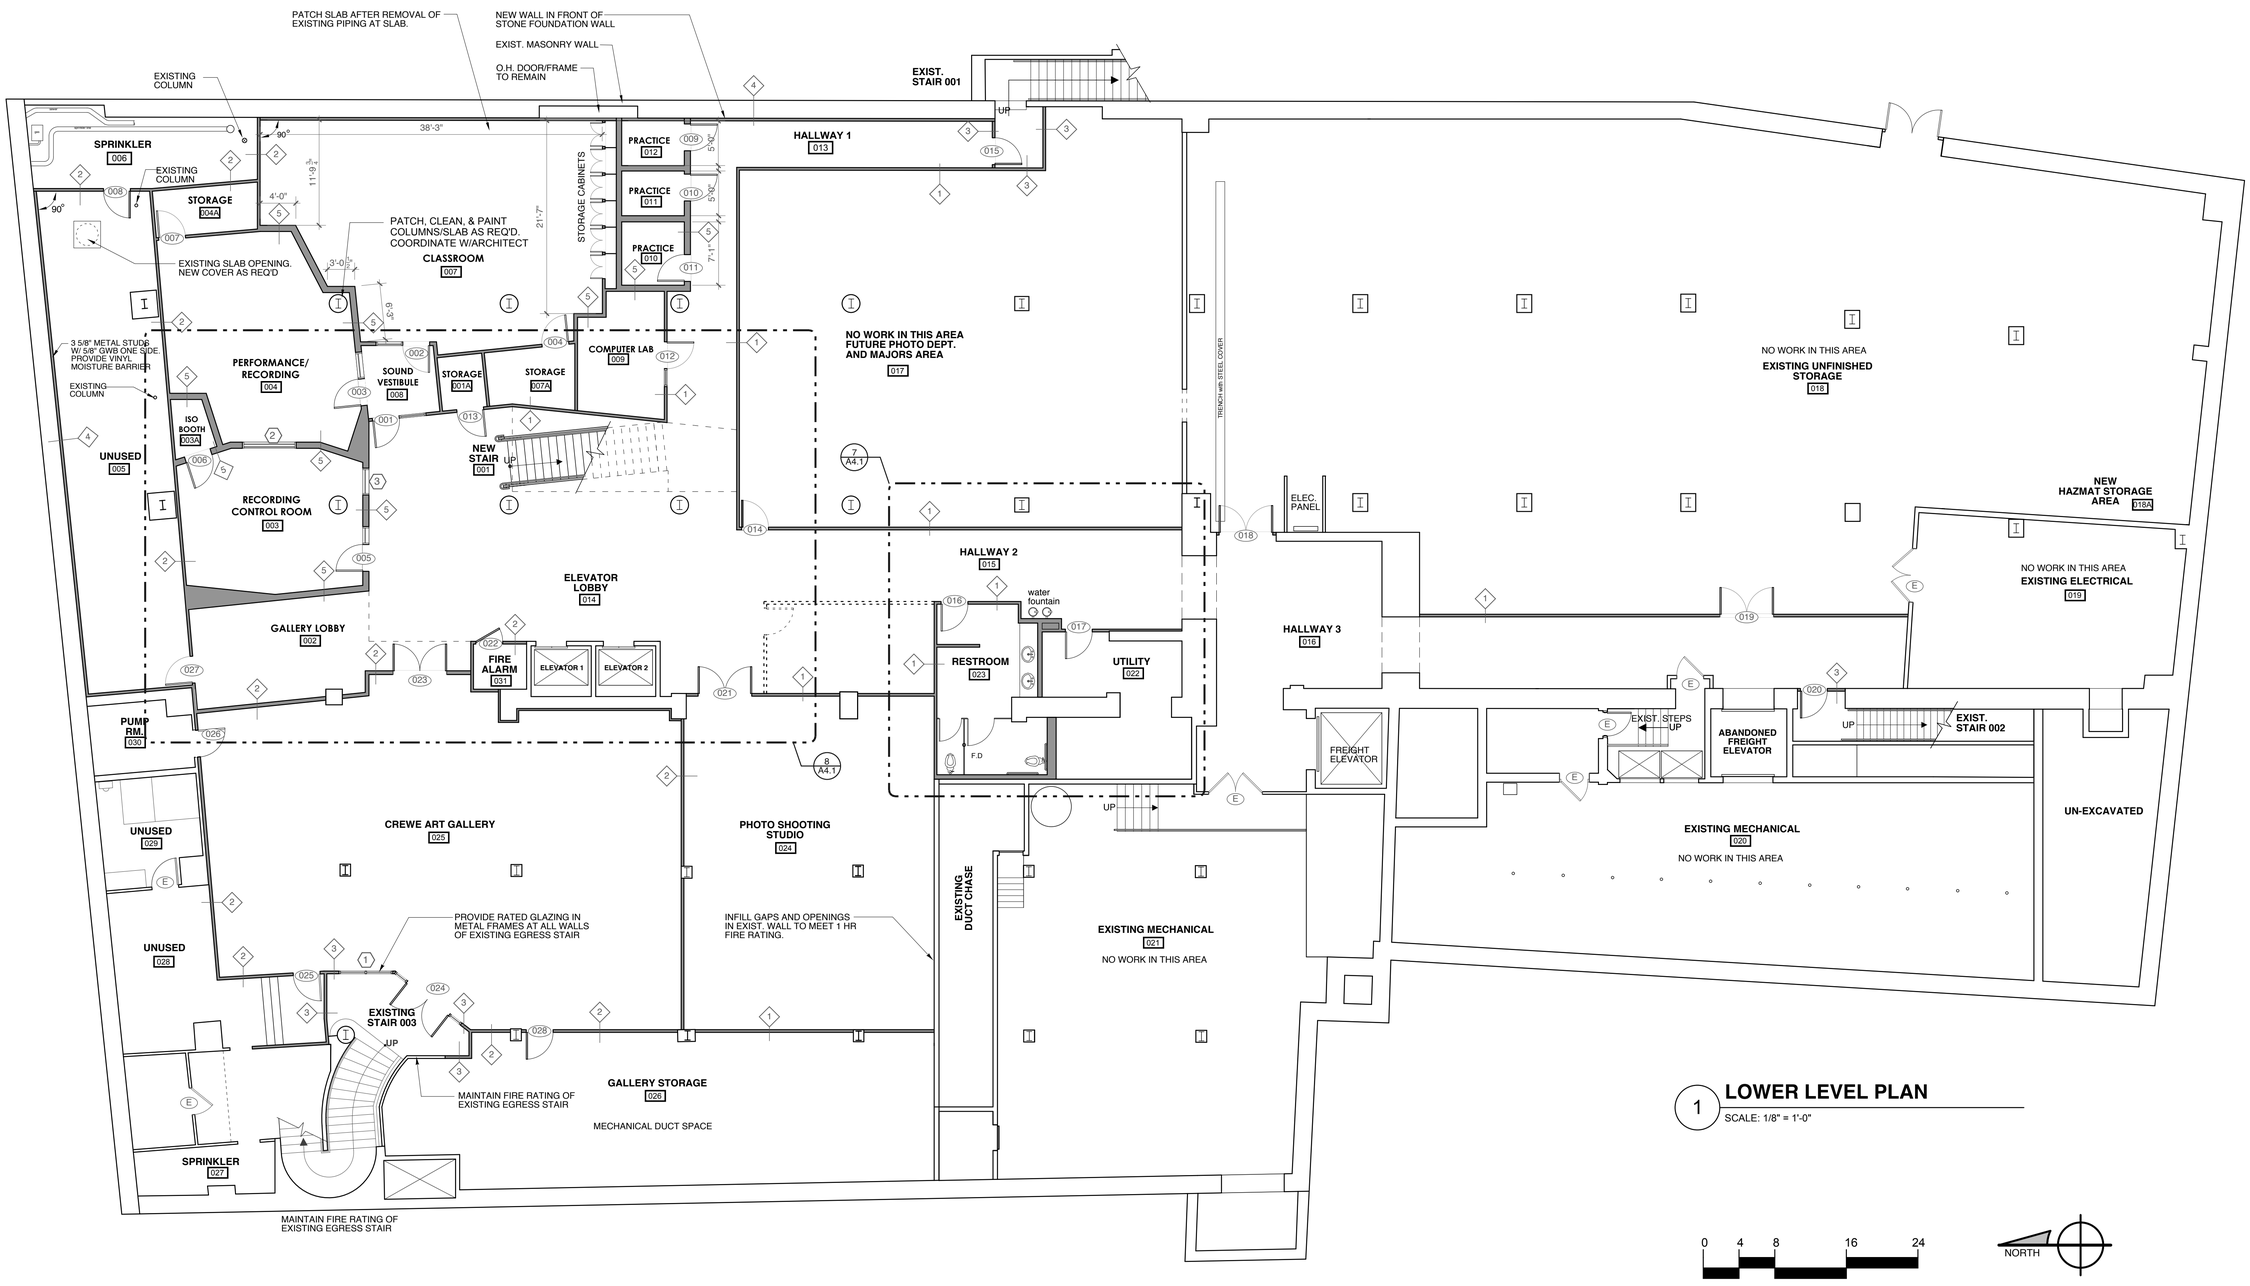

1 **LOWER LEVEL PLAN**
SCALE: 1/8" = 1'-0"

Copyright 2014 Richard I Renner Architects

RRA
Richard Renner I Architects
Sherborn, MA
508.651.2385
Portland, ME
207.773.9699

LICENSED ARCHITECT CHARLES H YOUNG 4118 STATE OF MAINE

PERMIT SUBMITTAL
AUGUST 07, 2014

MAINE COLLEGE OF ART
Lower Level Renovations
PHASE I
522 Congress Street
Portland, Maine

Lower Level Plan

Drawn by: CY
File Name:
Scale: 1/8"=1'-0"
Project No. 2014-10.00
Date: 08.07.14
Revised:

MECA
LOWER LEVEL
Renovations

A1.1