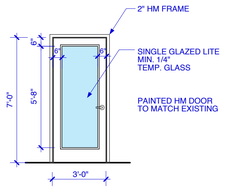

A

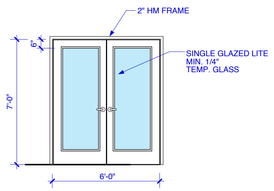

B

2 DOOR ASSEMBLIES

SCALE: 1/4" = 1'-0"

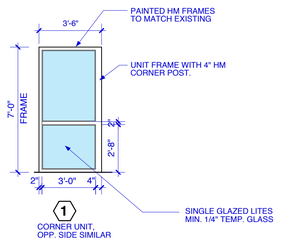

3 INTERIOR WINDOW ASSEMBLIES

SCALE: 1/4" = 1'-0"

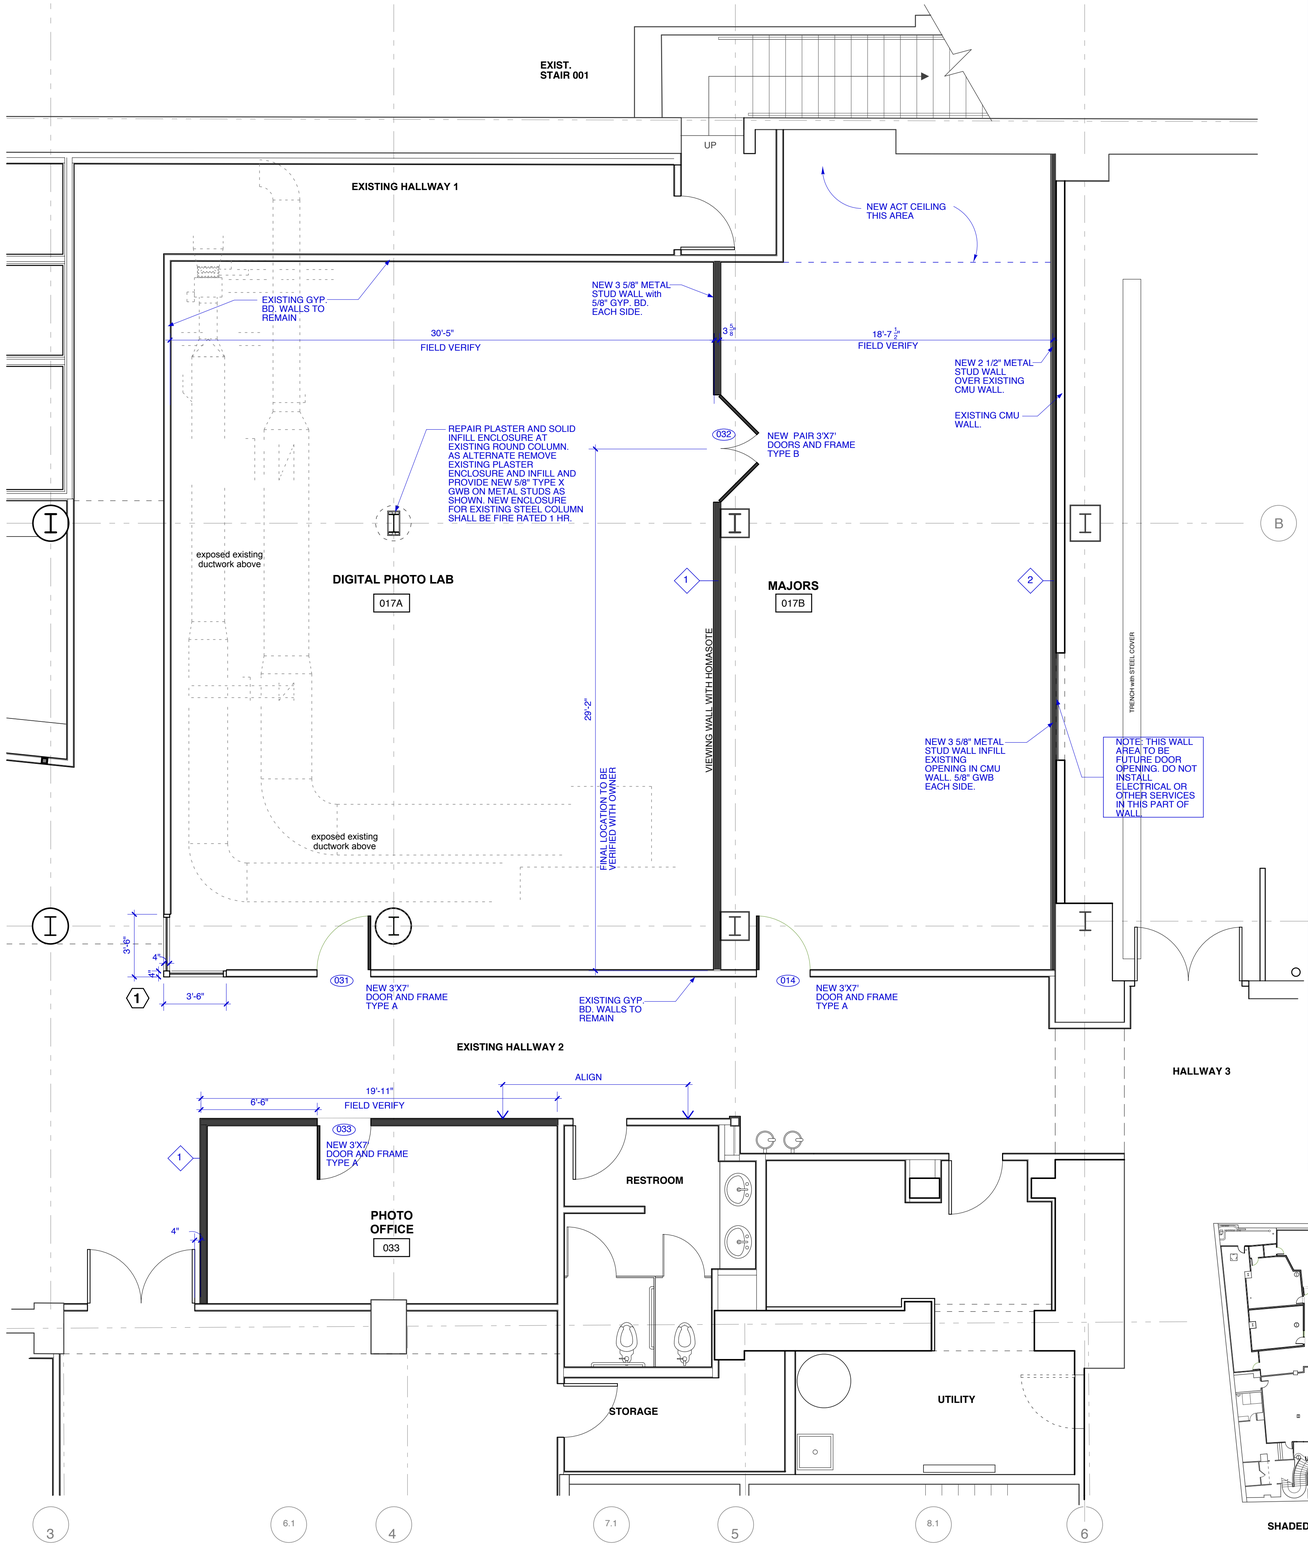

1 PARTIAL LOWER LEVEL PLAN

SCALE: 1/4" = 1'-0"

0 2 4 8 12

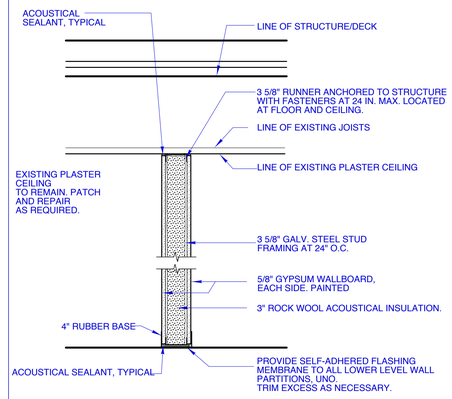

1 METAL STUD PARTITION

NON-RATED

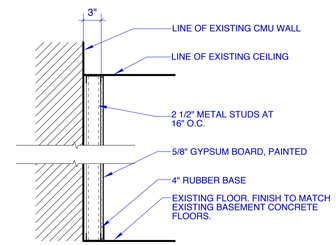

2 METAL STUD PARTITION

NON-RATED

PARTITION and FRAMING NOTES:

1. NEW PARTITION:
   A. TO BE 3 5/8" 20 GAUGE METAL STUDS AT 24" O.C. WITH 1 (ONE) LAYER TYPE 'X' 5/8" GYPSUM WALLBOARD EACH SIDE, U.N.O.
   B. WHERE WALL IS INFILL, OR ADJUSTMENT TO EXISTING WALL, MATCH EXISTING WALL THICKNESS.
   C. EXTEND ALL PARTITIONS TO EXISTING CEILING, U.N.O.
3. PROVIDE 3" ROCK WOOL ACOUSTICAL INSULATION IN ALL NEW WALLS, U.N.O.
5. PROVIDE SELF-ADHERED FLASHING MEMBRANE TO BOTTOM TRACK OF ALL LOWER LEVEL WALL PARTITIONS, UNO. TRIM EXCESS AS NECESSARY

SHADED AREAS = AREA OF WORK

2 KEY PLAN

SCALE: 1/32" = 1'-0"

Copyright 2017 Richard Renner I Architects

RRA
Richard Renner I Architects
Sherborn, MA
508.651.2385
Portland, ME
207.773.9699

LICENSED ARCHITECT CHARLES M. YOUNG 4118 STATE OF MAINE

MAINE COLLEGE OF ART
Lower Level Renovations
PHASE II - Photo Dept. FIT-UP

522 Congress Street
Portland, Maine

Lower Level Plan

Drawn by: CY
File Name:
Scale: AS SHOWN
Project No: 2017
Date: 05.12.2017
Revised:

MECA
LOWER LEVEL
Phase II

A1.1