CONSTRUCTION NOTES

1. Verify final locations of all ceiling penetrations with Owner, Mechancial, Plumbing and Electrical contractors prior to installation of ceiling systems.
2. All areas not designated to receive new ceiling have an existing plaster or exposed structure.
3. Provide escutcheons at all ceiling penetrations.
4. Provide all exposed components in "MECA White" unless noted otherwise.
5. Verify all locations for existing utilities.
6. All ACT in 309b shall be tight to ceiling - above all piping and ductwork. Coordinate with existing obstructions, mechanical , and electrical plans and new lighting.

GRAPHIC KEY

- Existing Plaster Ceiling to be repaired, patched, and Painted
- New 4'x4' Acoustical Panels
- Existing structure
- Existing ACT
- Existing wall
- New wall

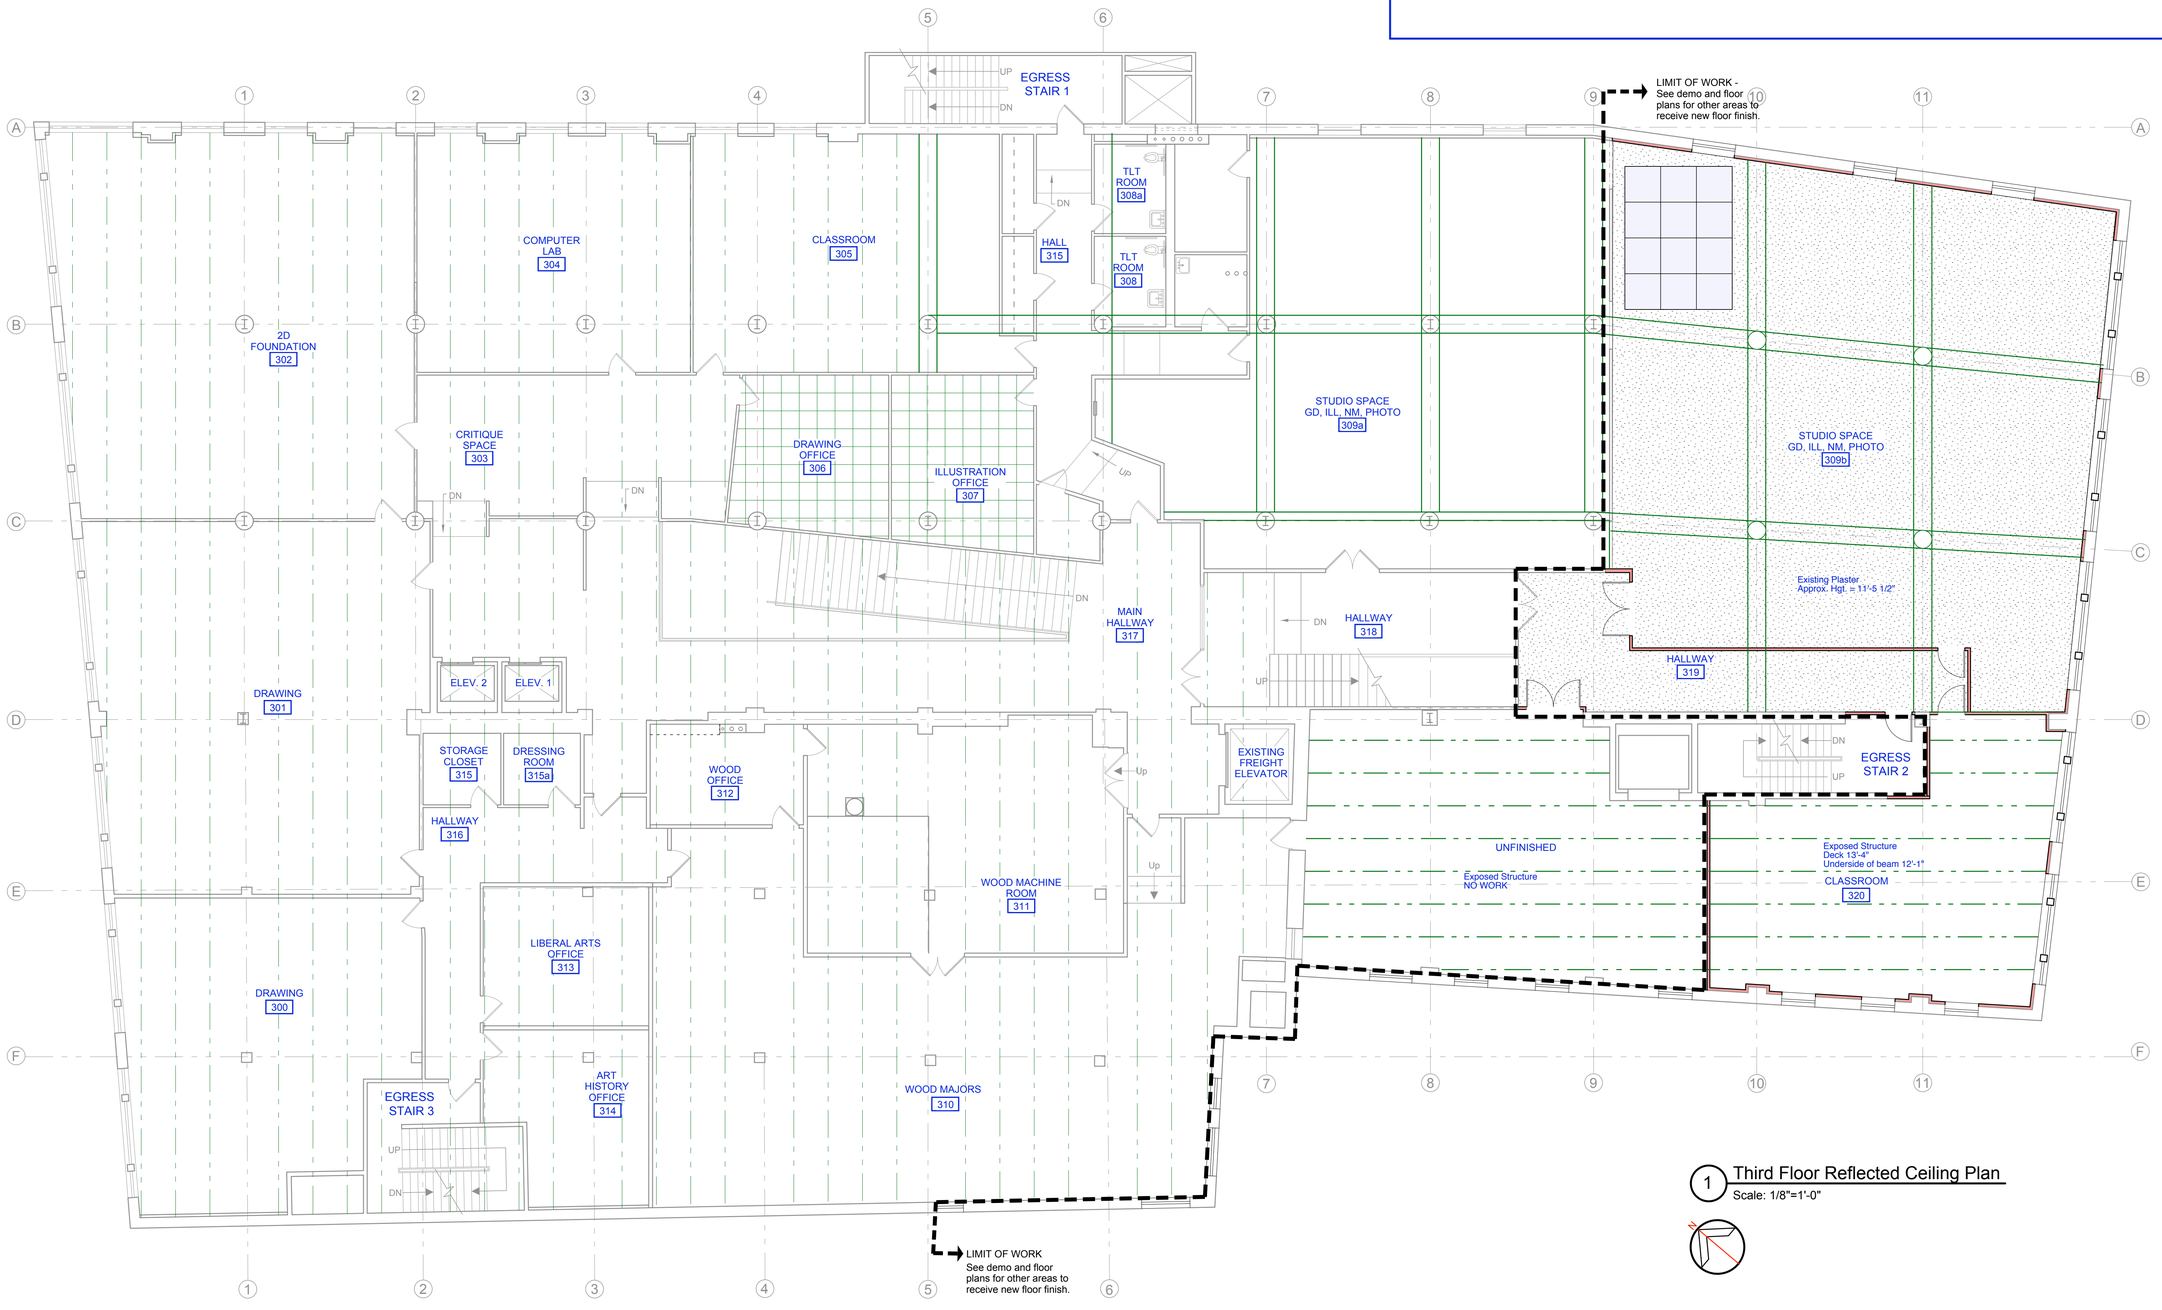

1 Third Floor Reflected Ceiling Plan
Scale: 1/8"=1'-0"

RRA
Richard Renner|Architects
133 South Main Street
Suite 202A 01770
508.651.2345
508.651.0911 fax

35 Pleasant Street
Kennebunk, ME 04101
207.773.9699
207.773.9699 fax

REGISTERED ARCHITECT
RICHARD K. RENNER
No. 1056
STATE OF MAINE

MAINE COLLEGE OF ART
Third Floor Phase I
522 Congress Street
Portland, Maine

Third Floor Ref. Clg Plan

Drawn by: CNY
File Name: A1.1 Third Floor Plan
Scale: 1/8"=1'
Project No. 2008-04.00
Date: 04.15.11
Revised:

THIRD FLOOR RENOVATIONS

A1.2