NEW SIGN

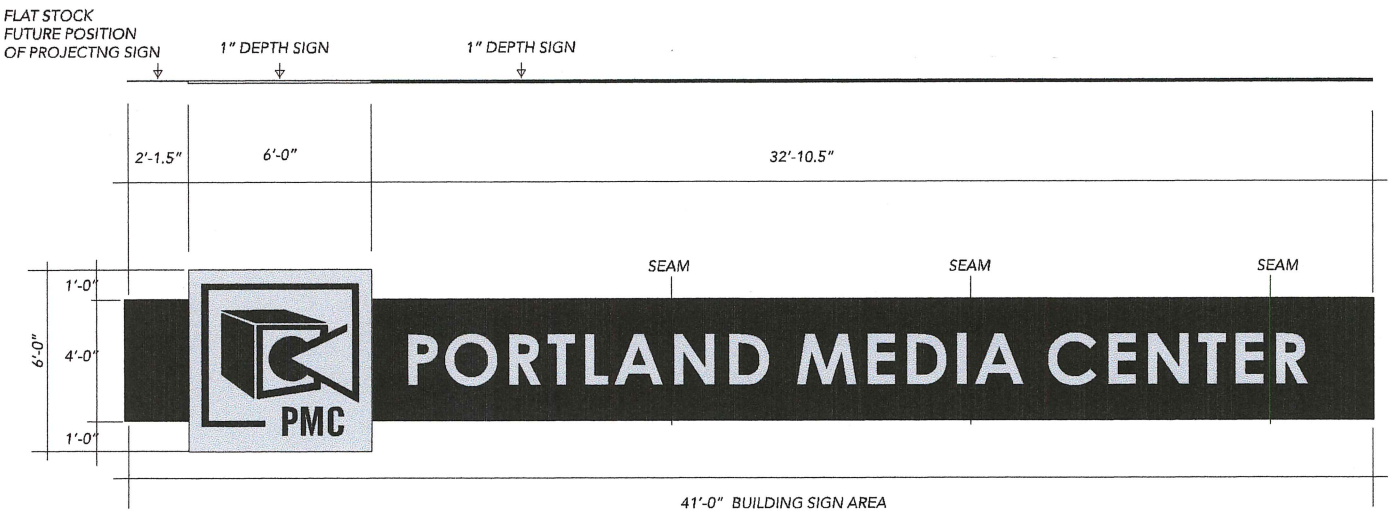

4'-0" X 25.5" FLAT METAL PANEL

.040" METAL PANEL: PAINTED BLACK

MOUNTING: DIRECT SCREW THRU FRONT W/ PAINTED SCREWS

6'-0" X 6'-0" X 1" ALUMINUM PANEL SIGN

.040" METAL PANEL WITH 1" SQ. TUBE SUPPORT FRAME: PANTONE #5517 C
GRAPHICS: OPAQUE BLACK VINYL

MOUNTING: L-CLIP

4'-0" X 41'-0" X 1" ALUMINUM PANEL SIGN

.040" METAL PANEL WITH 1" SQ. TUBE SUPPORT FRAME: PAINTED BLACK
GRAPHICS: CUSTOM PRINTED OPAQUE WHITE VINYL PANTONE #5517 C & LAMINATED

MOUNTING: L-CLIP

PLOT PLAN N.T.S.

REF. DR. _____

Bailey sign Incorporated

©COPYRIGHT 2017

www.baileysign.com
9 Thomas Drive
Col. Westbrook Executive Park
Westbrook, ME 04092
207-774-2843 / 1-800-539-SIGN
Fax: 774-1193
E-Mail: sales@baileysign.com

PLEASE NOTE:
THIS IS A PROGRESS PRINT - FIELD MEASUREMENTS MAY OR MAY NOT NEED TO BE VERIFIED.

THIS DESIGN IS THE EXCLUSIVE PROPERTY OF BAILEY SIGN INCORPORATED AND ALL RIGHTS TO ITS USE OR REPRODUCTION ARE RESERVED.

THE ACCURACY OF THIS COLOR RENDERING IS LIMITED BY MEDIA AND OUTPUT DEVICES AND IS INTENDED FOR REPRESENTATIONAL USE ONLY. ACTUAL MANUFACTURING/GRAPHIC COLORS ALSO VARY DEPENDING ON PROCESSES & MATERIALS USED. 100% COLOR MATCHES OF SUBMITTED SPECIFICATIONS CAN NOT BE GUARANTEED.

IF AN ELECTRIC SIGN, THEN INSTALLATION MUST BE ACCOMPLISHED IN TOTAL COMPLIANCE WITH ARTICLE 600 OF THE NATIONAL ELECTRIC CODE, THE REQUIREMENTS OF UNDERWRITERS LABORATORY, CANADIAN STANDARDS ASSOCIATION AND/OR ANY APPLICABLE LOCAL CODES. THIS INCLUDES PROPER GROUNDING AND BONDING OF THE SIGN

ALL ELECTRICAL SIGNS REQUIRE ROUTINE MAINTENANCE.

VOLTAGE

APPROVAL
CLIENT

APPROVED DATE

BAILEY SIGN REPRESENTATIVE

APPROVED DATE

DESIGNATED COPY FOR:
ESTIMATING/OUTSOURCING
GRAPHICS
FABRICATION
ROUTER
PAINT
INSTALLATION

CUSTOMER / SIGN LOCATION
PORTLAND MEDIA CENTER

516 CONGRESS STREET
PORTLAND, MAINE

SALESPERSON:	DE	DRAWN BY:	LWM
P.S. #		W.O. #	1324.1
SCALE	1/4"= 1'	DATE	8/3/17

REVISION # / DATE / NOTES / INITIALS
R1 8/4/17 COLOR SPEC

DRAWING #
07878 R1

SHEET ____ OF ____

PROGRESS DRAWING

PROGRESS DRAWING VELLUM 1-1-2017 LWM.cdr