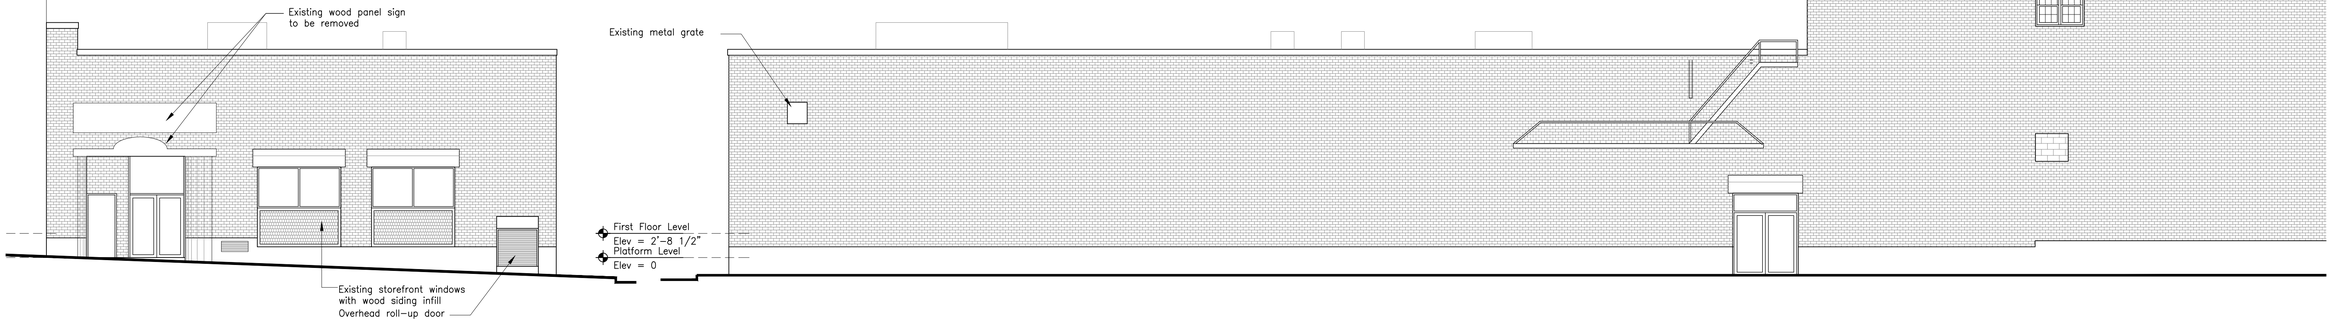

3 Existing Building Elevations (Free St)

Scale: 1/8" = 1'-0"

1 Existing Building Elevations (Brown St)

Scale: 1/8" = 1'-0"

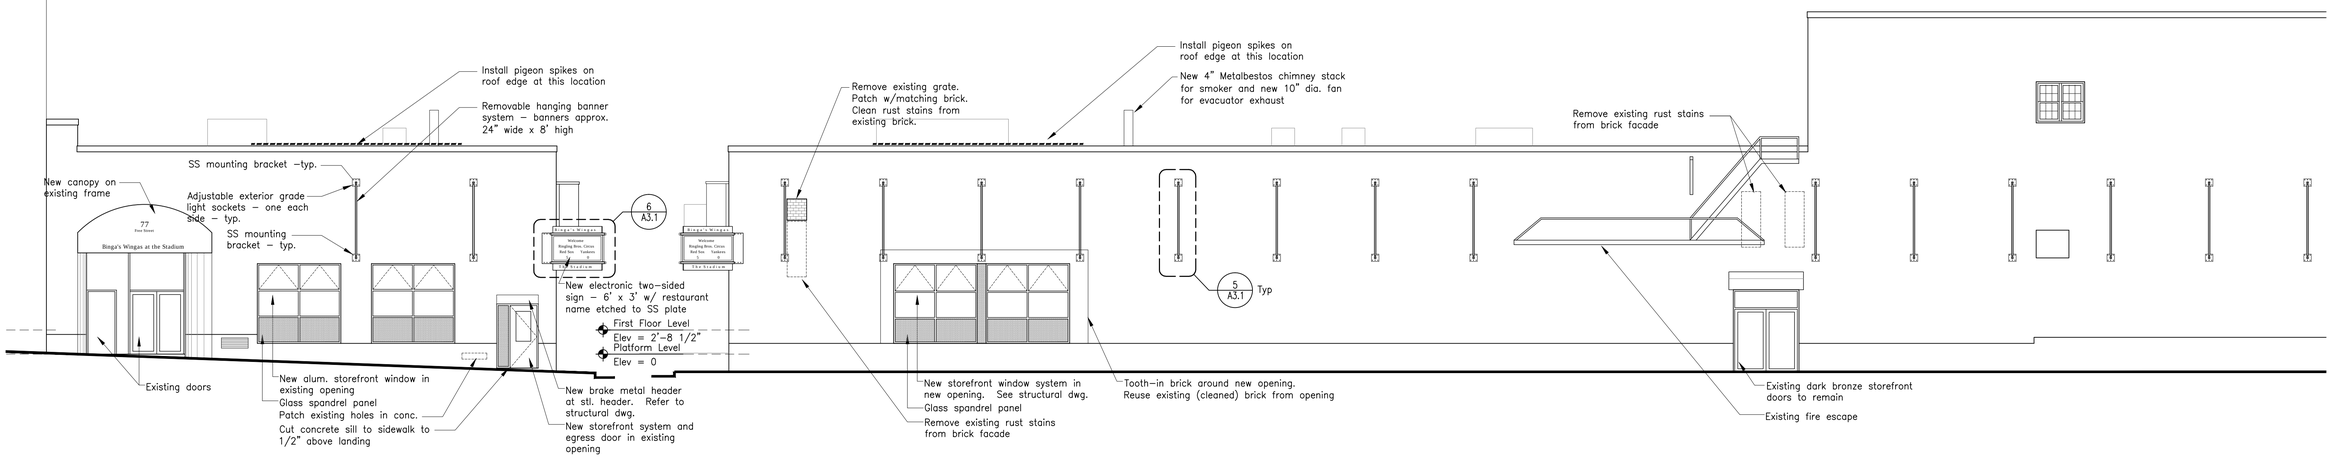

4 Proposed Building Elevations (Free St.)

Scale: 1/8" = 1'-0"

2 Proposed Building Elevations (Brown St.)

Scale: 1/8" = 1'-0"

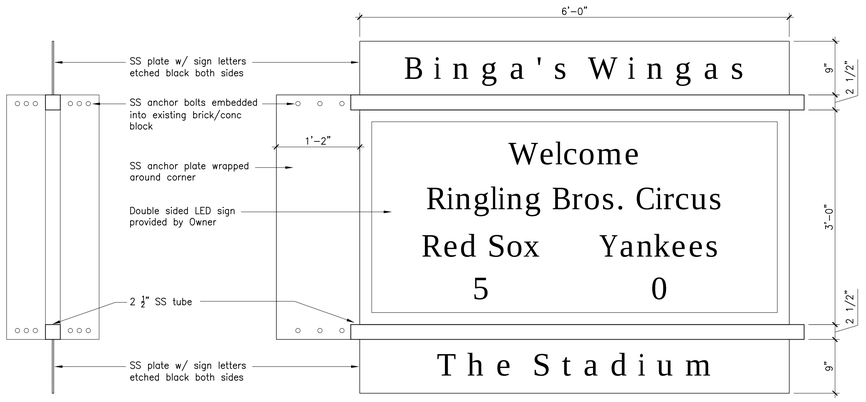

6 LED Sign Detail

Scale: 1" = 1'-0"

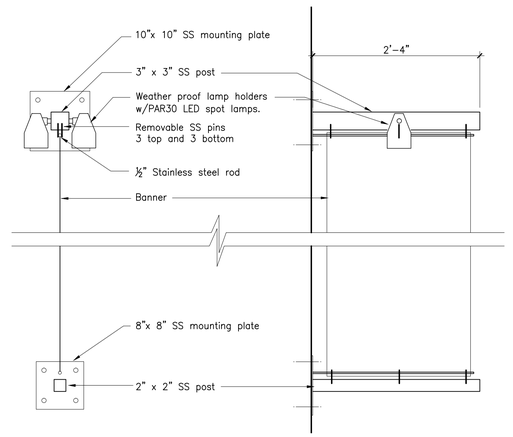

5 Proposed Banner Detail

Scale: 1" = 1'-0"

DayMatero studio
Architecture • Lighting Design
100 Front Street
Top Floor
Bath Maine US 04530
207.671.6819
info@daymatero.com

Consultants

Food Service
TJM Consulting

Structural Engineering
Casco Bay Engineering

Revisions

.

Binga's Wingas at the Stadium
Free and Brown Street
Portland, Maine

LICENSED ARCHITECT
DAVID S. MATERO
No. 2705
STATE OF MAINE

Job Number: 09.011
Date: 11.Jun.09
Scale: As Noted

Drawing Title:
Building Elevations and Details

A2.1
Issue for Permit

Copyright 2009, DayMatero studio LLC