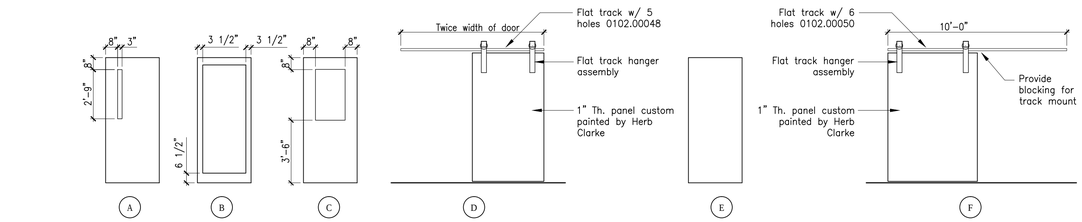

D1 Door Types
Scale: 1/4" = 1'-0"

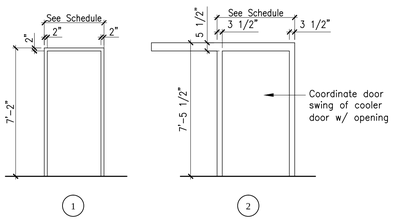

F1 Frame Types
Scale: 1/4" = 1'-0"

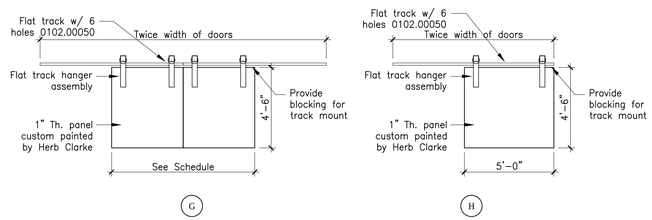

D1 Door Types
Scale: 1/4" = 1'-0"

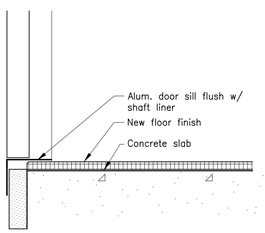

A ADA Lift
Scale: 3" = 1'-0"

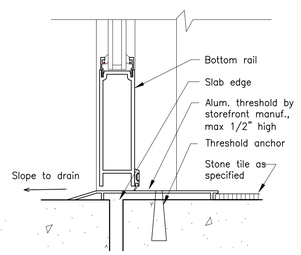

B Storefront Entrance
Scale: 3" = 1'-0"

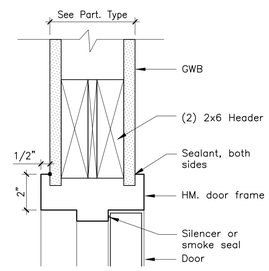

9 Door Head Detail
Scale: 3" = 1'-0"

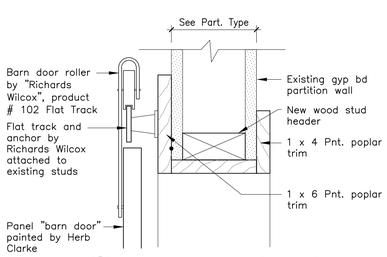

5 Barn Door Head Detail
Scale: 3" = 1'-0"

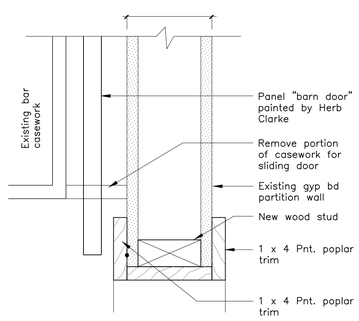

6 Door Jamb Detail
Scale: 3" = 1'-0"

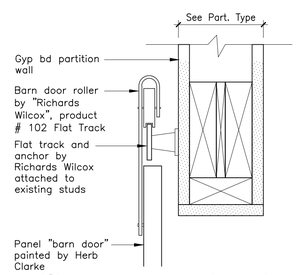

7 Barn Door Head Detail
Scale: 3" = 1'-0"

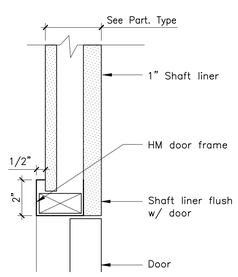

1 Door Head Detail
Scale: 3" = 1'-0"

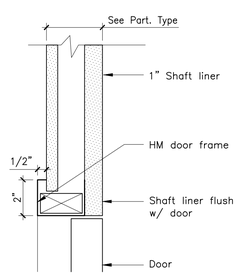

2 Door Jamb Detail
Scale: 3" = 1'-0"

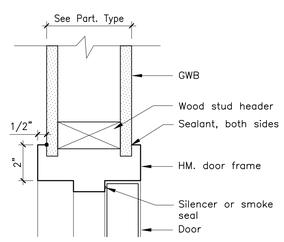

3 Door Head Detail
Scale: 3" = 1'-0"

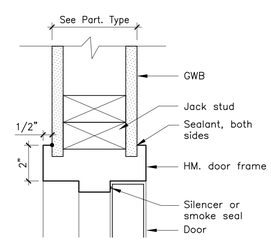

4 Door Jamb Detail
Scale: 3" = 1'-0"

DOOR SCHEDULE

Door								Frame					Hrdware	Miscellaneous					Remarks
No.	Width	Height	Thick.	Materal	Type	Finish	Insul	Material	Type	Head	Jamb	Thshold	No. Set	Rating	Glazing	Clsr	MHO	Wstrip	
01	3'-0"	6'-8"	1 3/4"	Wd	A	Pre		HM	1	1/A9.1	2/A9.1	A/A9.1		1 Hr	Tempered	Yes			Door, frame and electric strike provided by lift manuf.
02	3'-0"	6'-8"	1 3/4"	Wd	A	Pre		HM	1	1/A9.1	2/A9.1	A/A9.1		1 Hr	Tempered	Yes			Door, frame and electric strike provided by lift manuf.
03	(2) 3'-0"	7'-0"	1 3/4"	Alum	B	Pre		Alum	1	S1/A9.2	S2/A9.2	None			Tempered	Yes	Yes		
04	3'-0"	7'-0"	1 3/4"	Wd	C	Pre		HM	1	3/A9.1	4/A9.1	None			Tempered	Yes			Kickplate
05	4'-0"	7'-0"	1"	Wd	D	Custom paint		Wd	2	5/A9.1	6/A9.1	None							www.rwhardware.com Flat Track System #102 Flat Track Hanger Assembly, 8' long track, 0102.00075
06	3'-0"	7'-0"	1 3/4"	Wd	E	Pre		HM	1	3/A9.1	4/A9.1	None							
07	VIF	VIF	1 3/4"	Wd	E	Pre		HM	1	3/A9.1	4/A9.1	None		1 Hr		Yes			Remove existing door and frame and replace with 1 hour rated door and frame
08	VIF	VIF	1 3/4"	Wd	E	Pre		HM	1	3/A9.1	4/A9.1	None		1 Hr		Yes			Remove existing door and frame and replace with 1 hour rated door and frame
09	3'-0"	7'-0"	1 3/4"	Alum	C	Pre	Yes	Alum	1/A9.2	S3/A9.2	S4/A9.2	B/A9.1			Insul	Yes		Yes	Spandrel panel to be industrial strength
10	(2) 3'-0"	7'-0"	1 ¾"	Wd	E	Pre		HM	1	3/A9.1	4/A9.1	None							
50	3'-0"	6'-8"	1 3/4"	Wd	A	Pre		HM	1	1/A9.1	2/A9.1	Alum		1 HR	Tempered	Yes			Door, frame and electric strike provided by lift manuf.
51	Not Used																		
52	3'-0"	7'-0"	1 3/4"	Wd	E	Pre		HM	1	3/A9.1	4/A9.1	None		45 Min		Yes			
53	Not used																		
54	3'-0"	7'-0"	1 3/4"	Wd	E	Pre		HM	1	3/A9.1	4/A9.1	None		45 Min		Yes	Yes		
55	3'-0"	7'-0"	1 3/4"	Wd	E	Pre		HM	1	3/A9.1	4/A9.1	None		1 Hr		Yes			
56	3'-0"	7'-0"	1 3/4"	Wd	E	Pre		HM	1	3/A9.1	4/A9.1	None		1 Hr		Yes			Ability to set "Alarm will sound"
57	3'-0"	7'-0"	1 3/4"	Wd	A	Pre		HM	1	3/A9.1	4/A9.1	None		1 Hr	Tempered	Yes	Yes		
58	3'-0"	7'-0"	1 3/4"	Wd	E	Pre		HM	1	3/A9.1	4/A9.1	None		45 Min		Yes			
59	3'-0"	7'-0"	1 3/4"	Wd	A	Pre		HM	1	3/A9.1	4/A9.1	None		45 Min	Tempered	Yes			
60	3'-0"	7'-0"	1 3/4"	Wd	E	Pre		HM	1	3/A9.1	4/A9.1	None							
61	3'-0"	7'-0"	1 3/4"	Wd	E	Pre		HM	1	3/A9.1	4/A9.1	None		45 Min		Yes			
62	3'-0"	7'-0"	1 3/4"	Wd	C	Pre		HM	1	3/A9.1	4/A9.1	None			Tempered				
63	3'-0"	7'-0"	1 3/4"	Wd	E	Pre		HM	1	3/A9.1	4/A9.1	None							
64	3'-0"	7'-0"	1 3/4"	Wd	E	Pre		HM	1	3/A9.1	4/A9.1	None							
65	3'-0"	7'-0"	1 3/4"	Wd	E	Pre		HM	1	3/A9.1	4/A9.1	None		45 Min		Yes			
66	3'-0"	7'-0"	1 3/4"	Wd	E	Pre		HM	1	3/A9.1	4/A9.1	None				Yes			
67	3'-0"	7'-0"	1 3/4"	Wd	E	Pre		HM	1	3/A9.1	4/A9.1	None				Yes			
68	3'-0"	7'-0"	1 3/4"	Wd	E	Pre		HM	1	3/A9.1	4/A9.1	None							
69	3'-0"	7'-0"	1 3/4"	Wd	E	Pre		HM	1	3/A9.1	4/A9.1	None		1 Hr		Yes			
70	Not Used																		
71	Not Used																		
72	3'-0"	7'-0"	1 3/4"	Wd	E	Pre		HM	1	3/A9.1	4/A9.1	None				Yes			
73	3'-0"	7'-0"	1 3/4"	Wd	E	Pre		HM	1	3/A9.1	4/A9.1	None				Yes			
74	3'-0"	7'-0"	1 3/4"	Wd	E	Pre		HM	1	3/A9.1	4/A9.1	None							
75	(2) 4'-0"	4'-6"	1"	Wd	G	Custom paint		–		7/A9.1	–	–							www.rwhardware.com Flat Track System #102 Flat Track Hanger Assembly, 10' long track, 0102.00075
76	3'-0"	7'-0"	1 3/4"	Wd	E	Pre		HM	1	3/A9.1	4/A9.1	None							
77	(2) 3'-0"	7'-0"	1 3/4"	Wd	E	Pre		HM	1	3/A9.1	4/A9.1	None		45 Min		Yes	Yes		Floor mounted MHO
78	11'-0"	3'-6"	–	Mtl	–	Pre		STI						45 Min					Rated fire shutter connected to smoke detectors and sprinkler system
79	5'-0"	4'-6"	1"	Wd	H	Custom paint		–		7/A9.1	–	–							www.rwhardware.com Flat Track System #102 Flat Track Hanger Assembly, 5' long track
80	(2) 5'-0"	4'-6"	1"	Wd	G	Custom paint		–		7/A9.1	–	–							www.rwhardware.com Flat Track System #102 Flat Track Hanger Assembly, 5' long track
81	VIF	VIF	1 3/4"	Wd	E	Pre		HM	1					45 Min		Yes			Install new door in existing concrete block wall to obtain a 45 min rated door and frame

ABBREVIATIONS

Pnt	Paint
Pre	Prefinished
Smoke	Smoke Seal Frame
Thick	Thickness
Wstrp	Weatherstriping
Wd	Wood
AL	Aluminum
Clsr	Closer
Ex	Existing
MHO	Magnetic Hold Open
HM	Hollow Metal
Hrdware	Hardware
Insul	Insulated
Ob	Obscure Glass, Tempered

DayMatero studio
Architecture • Lighting Design

100 Front Street
Top Floor
Bath Maine US 04530
207.671.6819
info@daymatero.com

Consultants
Food Service
TJM Consulting
Structural Engineering
Casco Bay Engineering

Revisions
.

Binga's Wingas at the Stadium
Free and Brown Street
Portland, Maine

LICENSED ARCHITECT
DAVID S. MATERO
No. 2705
STATE OF MAINE

Job Number: 09.011
Date: 11.Jun.09
Scale: As Noted

Drawing Title:
Door Schedule and Details

A9.1
Issue for Permit

Copyright 2009, DayMatero studio LLC