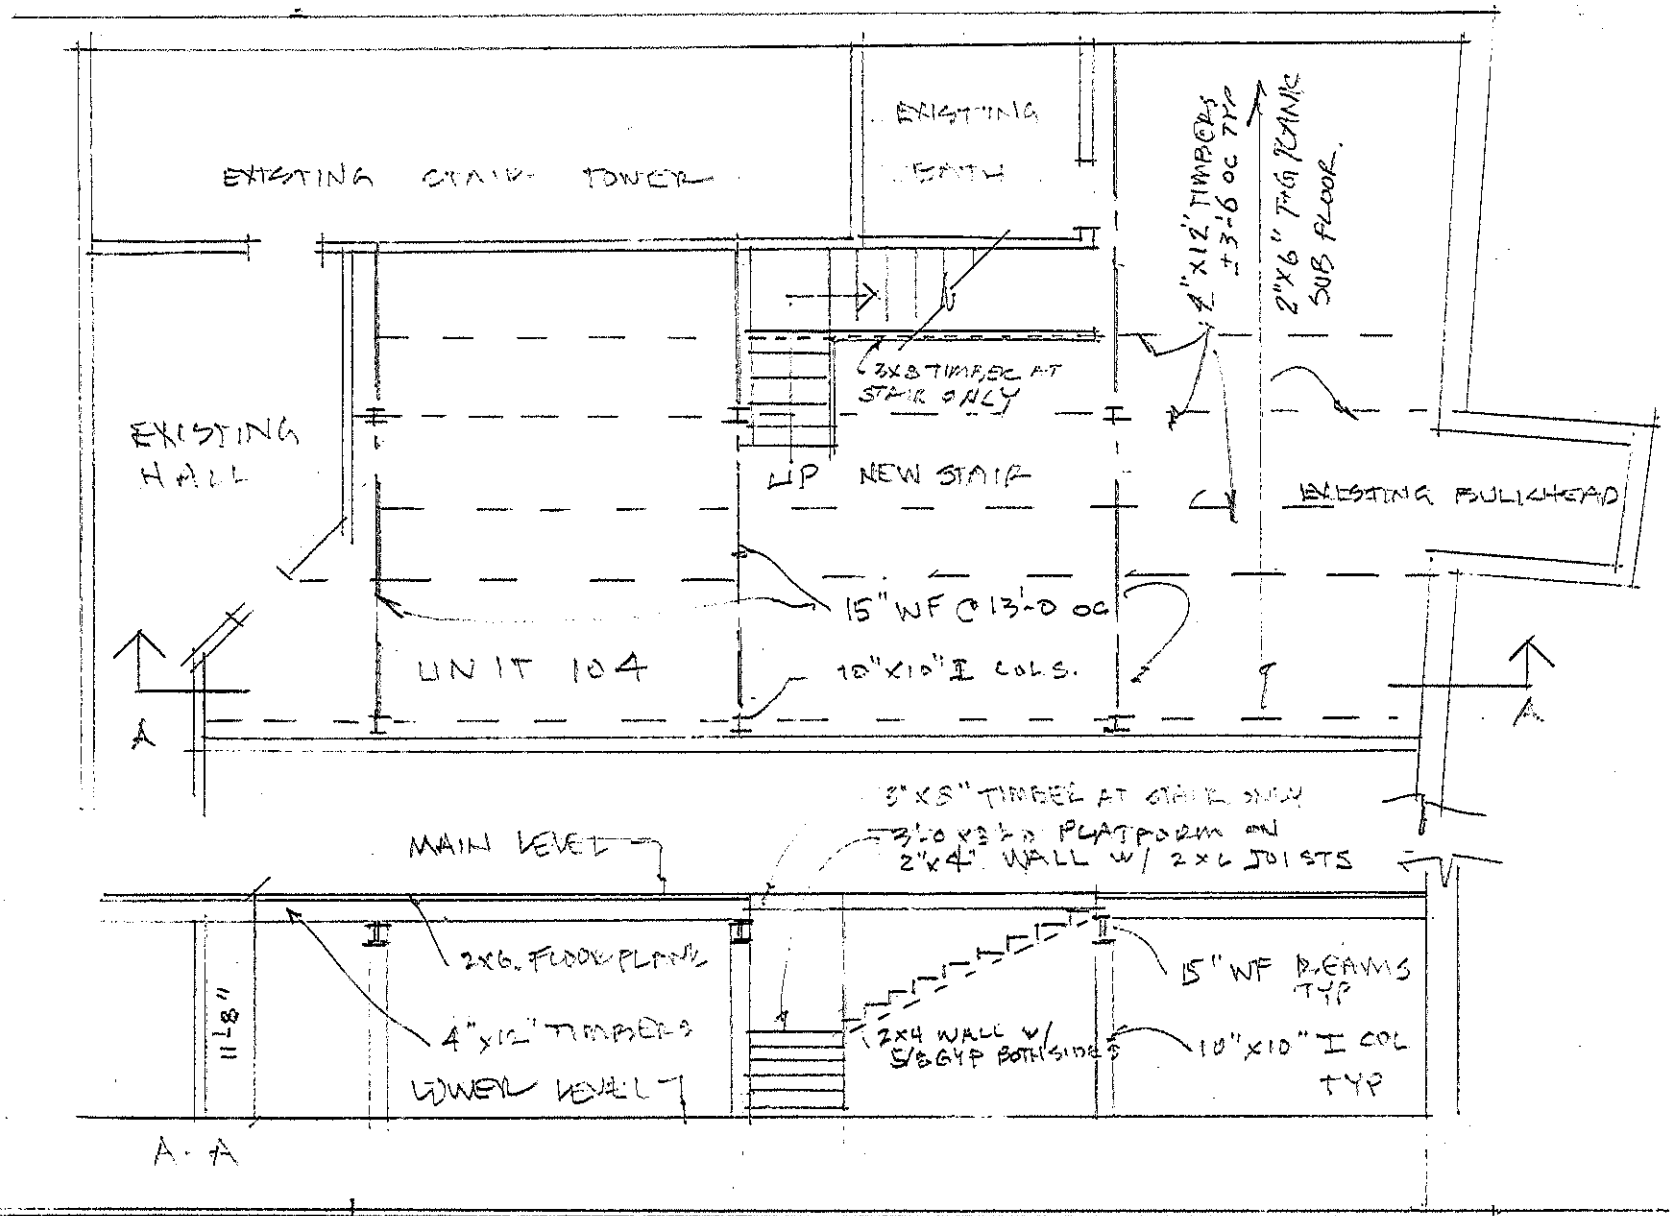

0 1' 2' 4' 8'
SCALE 1/8" = 1'-0
1 AUGUST 2013

MAIN LEVEL STRUCTURAL (FLOOR)
SECTION A - A

UNIT 104
KIMBALL COURT
490 CONGRESS
PAGE 3 OF 4