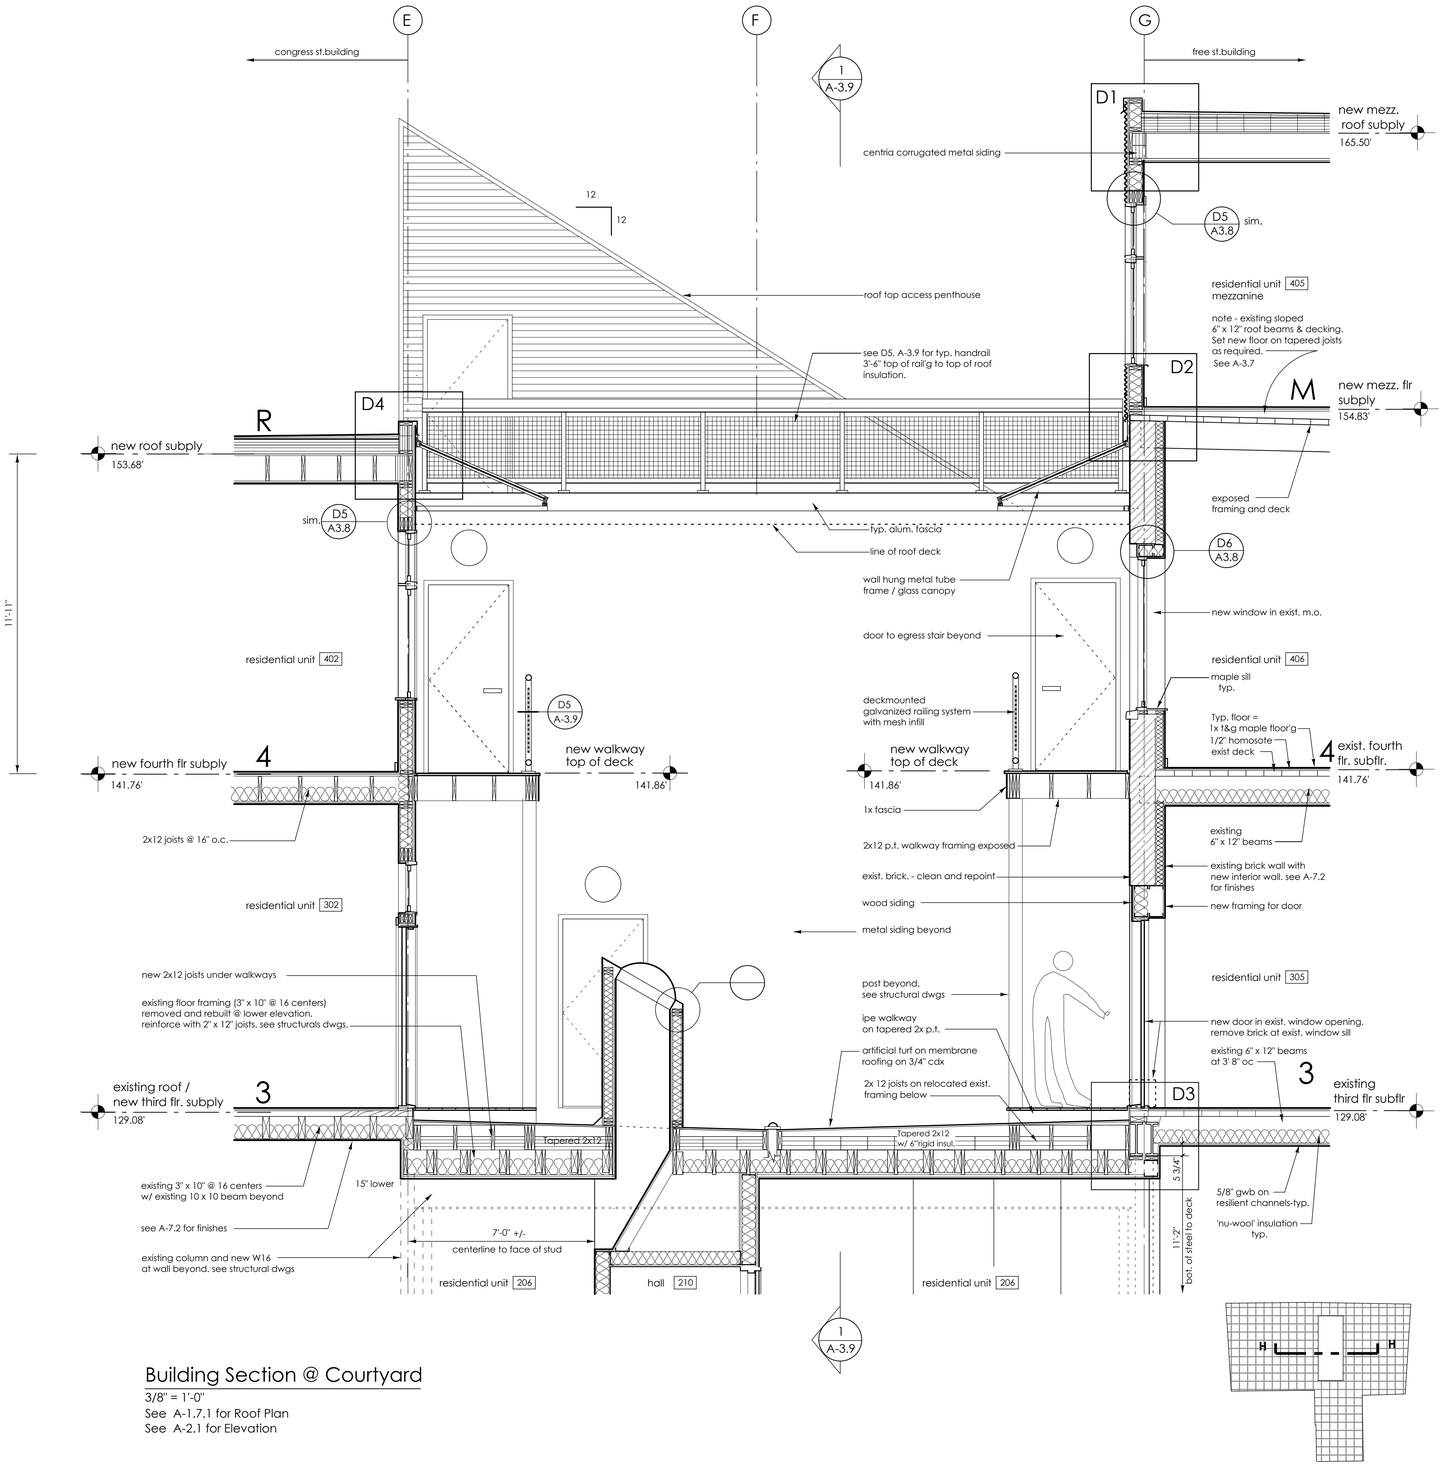

Building Section @ Courtyard

3/8" = 1'-0"

See A-1.7.1 for Roof Plan

See A-2.1 for Elevation

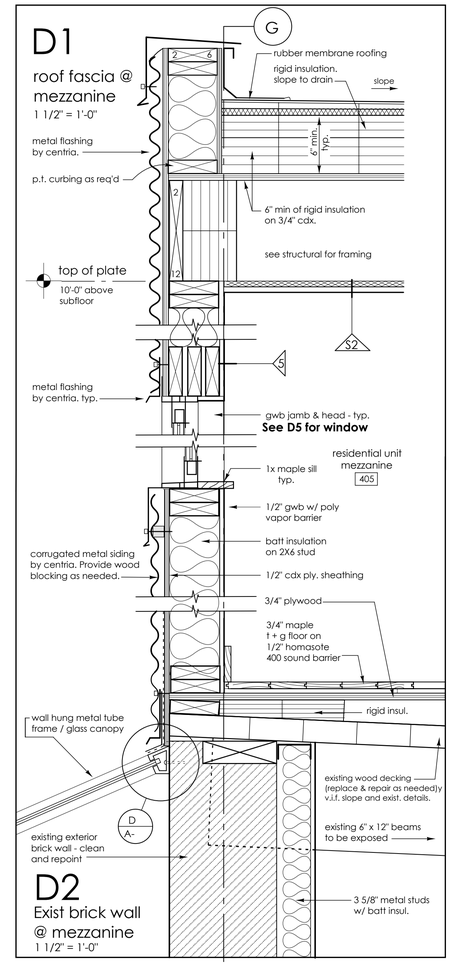

D1

roof fascia @ mezzanine

1 1/2" = 1'-0"

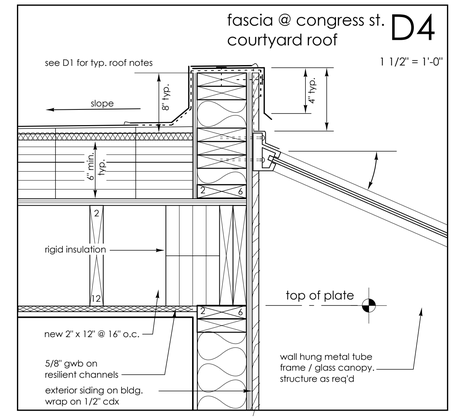

fascia @ congress st. courtyard roof D4

1 1/2" = 1'-0"

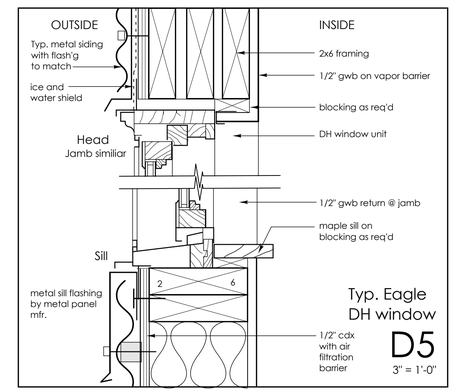

Typ. Eagle DH window D5

3" = 1'-0"

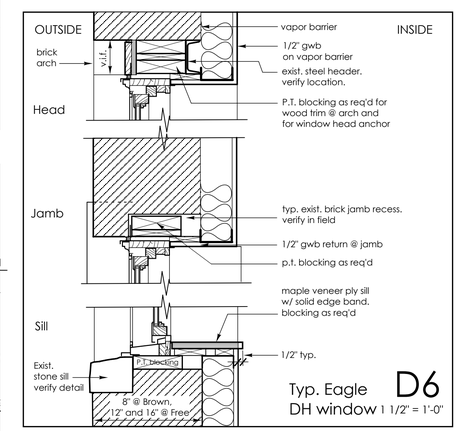

Typ. Eagle DH window D6

1 1/2" = 1'-0"

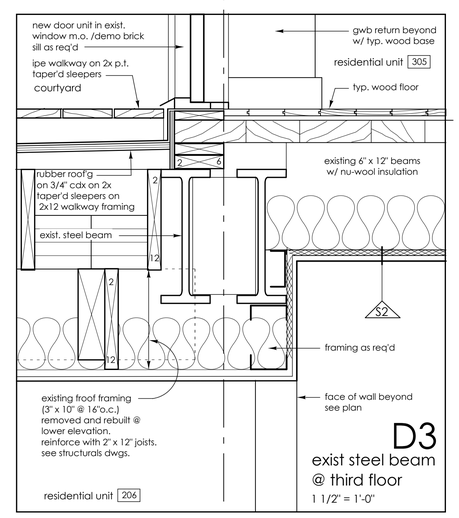

D3

exist steel beam @ third floor

1 1/2" = 1'-0"

490 Congress Street
Portland, Maine

Kimball Building, LLC
Portland, Maine

James Sterling AIA
Architect
142 High Street
Portland, Maine

COURTYARD SECTION H-H
DETAILS

scale: As noted

date: 20 May, 2005

A-3.8