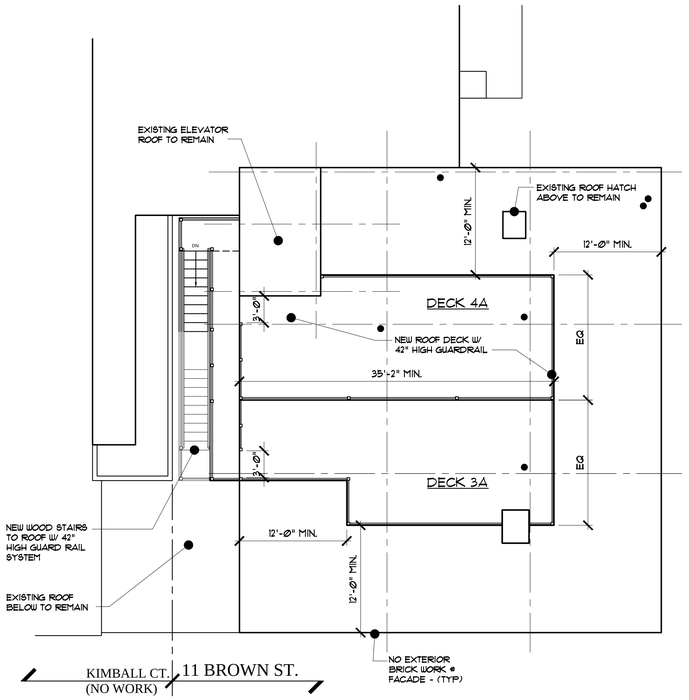

ROOF PLAN

SCALE: 1/8"=1'-0"

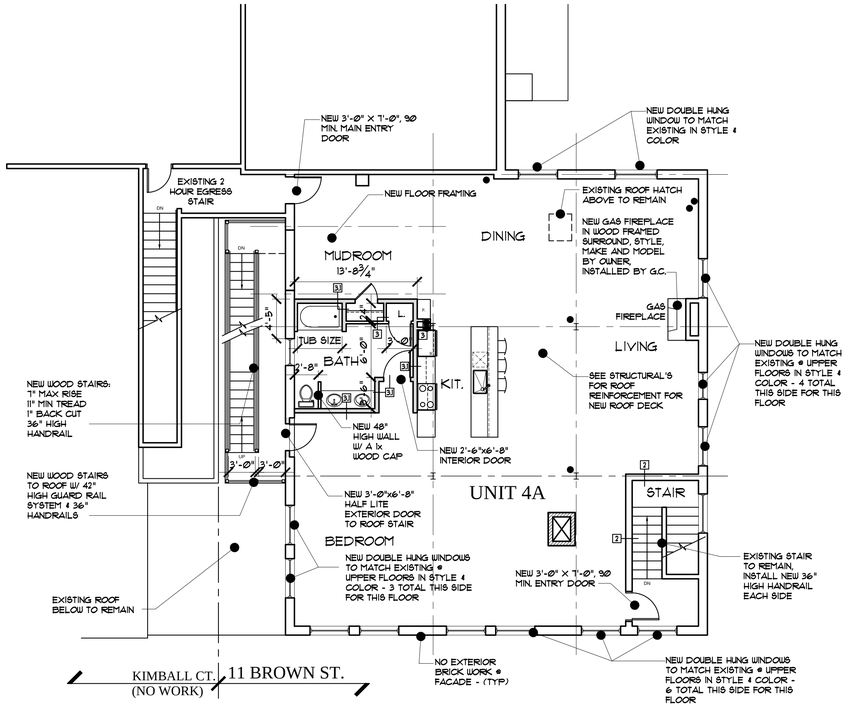

FOURTH FLOOR PLAN

SCALE: 1/8"=1'-0"

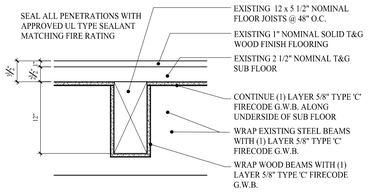

2 EXISTING FLOOR/CEILING ASSEMBLY-1 HOUR

UL: L501 SIM STC 50 MIN.

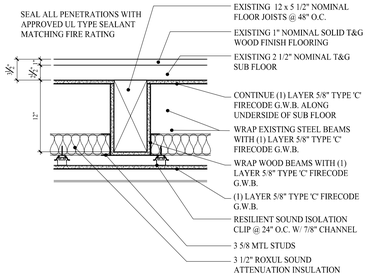

2.1 EXISTING FLOOR/CEILING ASSEMBLY-1 HOUR

UL: L501 SIM STC 50 MIN.

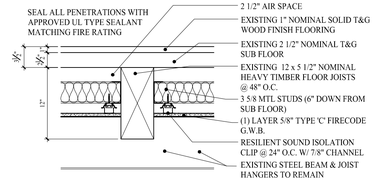

1 PROPOSED FLOOR/CEILING ASSEMBLY-1 HOUR

UL: L507sim. STC 50 MIN.

WALL LEGEND

- NEW WALL
- EXISTING WALL
- DEMOLISHED WALL

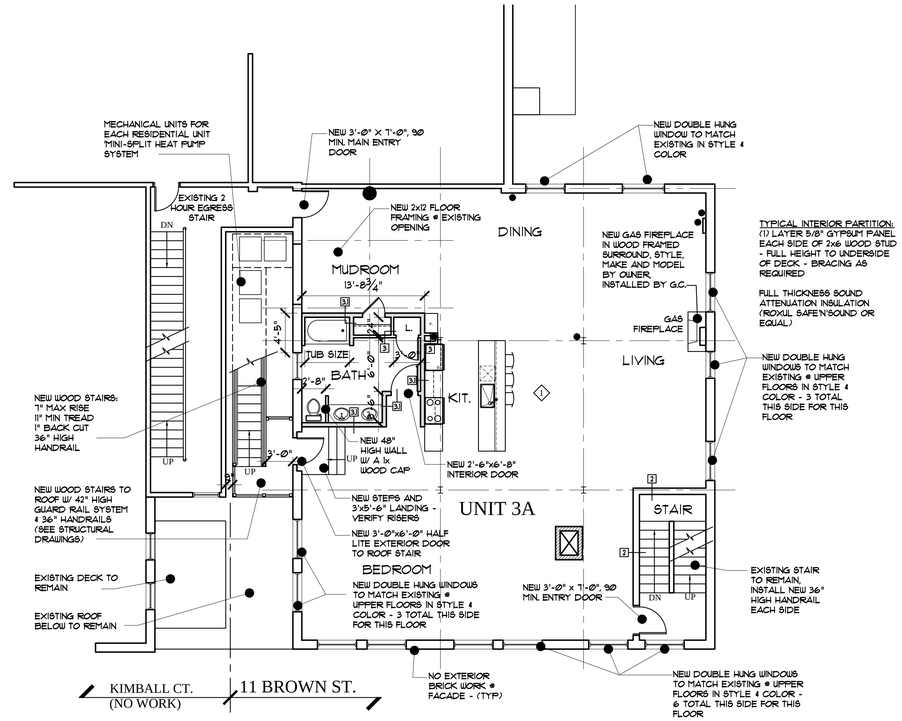

THIRD FLOOR PLAN

SCALE: 1/8"=1'-0"

PERMIT SET : OCTOBER 20, 2015

LICENSED ARCHITECT
MARK L. MUELLER
No. 2737
MARK MUELLER ARCHITECTS A.I.A.
100 Commercial Street
Suite 205
Portland, Maine 04101
Phone: 207.774.9057
Email:
rfi@muellerarchitects.com

©COPYRIGHT 2015
MARK MUELLER ARCHITECTS

EASTMAN BLOCK CONDOS

11 BROWN STREET
PORTLAND, MAINE

THIRD/FOURTH FLOOR PLANS

REVISIONS	
DATE	10.20.15
PROJECT	11 BROWN STREET
DRAWN BY	MLM/TJD
CHECK BY	MLM

A-1.2